
HOTEL at CAMINO REAL

EXTERIOR PACKAGE

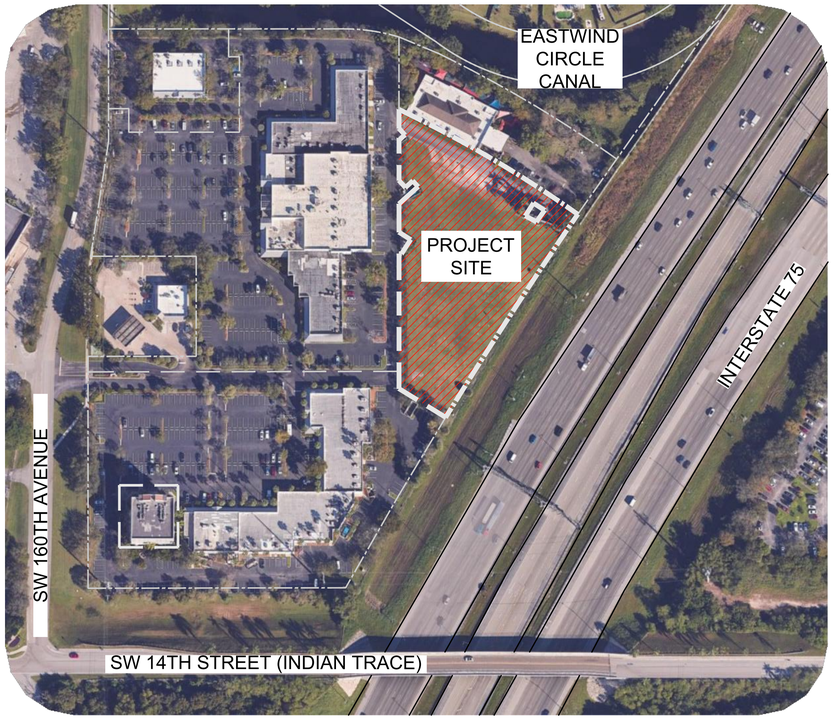

AERIAL MAP

NOT TO SCALE

PROJECT TEAM:

OWNER / DEVELOPER:

H&M DEVELOPMENT, LLC

3785 NW 82ND AVENUE. SUITE 204
MIAMI, FLORIDA 33166
CONTACT: DANIEL MASVEYRAUD
PHONE: 305.682.1311
E-MAIL: DANIEL@HMDEVELOPMENT.NET

ARCHITECTURE:

ANDERSON ARCHITECTURE, INC.

399 CAMINO GARDENS BOULEVARD. SUITE 202
BOCA RATON, FLORIDA 33432
CONTACT: ERIC ANDERSON
PHONE: 561.362.0220
E-MAIL: ERIC@ANDERSONARCHITECTURE.COM

SURVEYOR:

PULICE LAND SURVEYORS, INC.

5381 NOB HILL ROAD
SUNRISE, FLORIDA 33351
CONTACT: JOHN F. PULICE
PHONE: 954.572.1777
E-MAIL: SURVEYS@PULICELANDSURVEYORS.COM

LANDSCAPE:

EBRAHIMIAN CREATIVE GROUP

10708 NW 12TH MNR.,
PLANTATION, FLORIDA 33322
CONTACT: RYAN J. KING EBRAHIMIAN
PHONE: 305.879.7965
E-MAIL: RKINGEBRA@ECG. LAND

CIVIL ENGINEERING:

FLYNN ENGINEERING, INC.

241 COMMERCIAL BLVD.
LAUDERDALE BY THE SEA, FLORIDA 33308
CONTACT: DENNIS SHULTZ
PHONE: 954.533.1004
E-MAIL: DSCHULTZ@FLYNNENGINEERING.COM

SITE LIGHTING:

THOMPSON AND YOUNGROSS ENGINEERING CONSULTANTS

902 CLINT MOORE ROAD, SUITE 142
BOC RATON, FLORIDA 33487
CONTACT: ANDREW YOUNGROSS
PHONE: 561.274.0200
E-MAIL: ANDREW@TECFLA.COM


TRAFFIC:

MCMAHON, A BOWMAN COMPANY

2090 PALM BEACH LAKES BOULEVARD, SUITE 400
WEST PALM BEACH, FLORIDA 33409
CONTACT: NATALIA T. LERCARI
PHONE: 561.840.8650
E-MAIL: NLERCARI@BOWMAN.COM

SHEET INDEX :

A-201	EXTERIOR ELEVATIONS
A-202	EXTERIOR ELEVATIONS
A-203	COLORED EXTERIOR ELEVATIONS
A-204	COLORED EXTERIOR ELEVATIONS
R-001	RENDERING VIEW 1
R-002	RENDERING VIEW 2
R-003	RENDERING VIEW 3
R-004	RENDERING VIEW 4
R-005	RENDERING VIEW 5
	EXTERIOR FINISHES

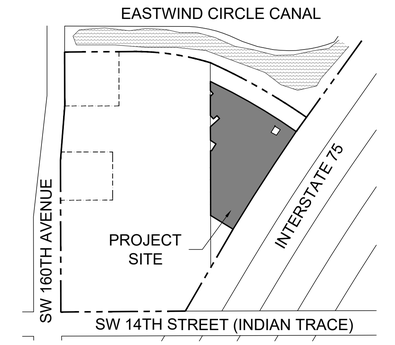

LOCATION MAP

NOT TO SCALE

LEAVE BLANK - FOR CITY USE ONLY

anderson architecture, inc.

333 CAMINO GARDENS BLVD.,
SUITE 201
BOCA RATON, FLORIDA 33432
V: 561.362.0220

www.andersonarchitecture.com

commission:	24.065
principal:	ERIC ANDERSON
project manager:	AA
file name:	4065_G001-CS-EXT
date:	10/01/2025

date	revision:

HOTEL at CAMINO REAL
INTERSTATE-75 AND SW 160TH AVENUE
SUNRISE, FL 33326

COVER SHEET

SEAL


STATE OF FLORIDA · ERIC ANDERSON · AR0010828 · REGISTERED ARCHITECT

ERIC ANDERSON

DATE:

SHEET NO.


CS-EXT

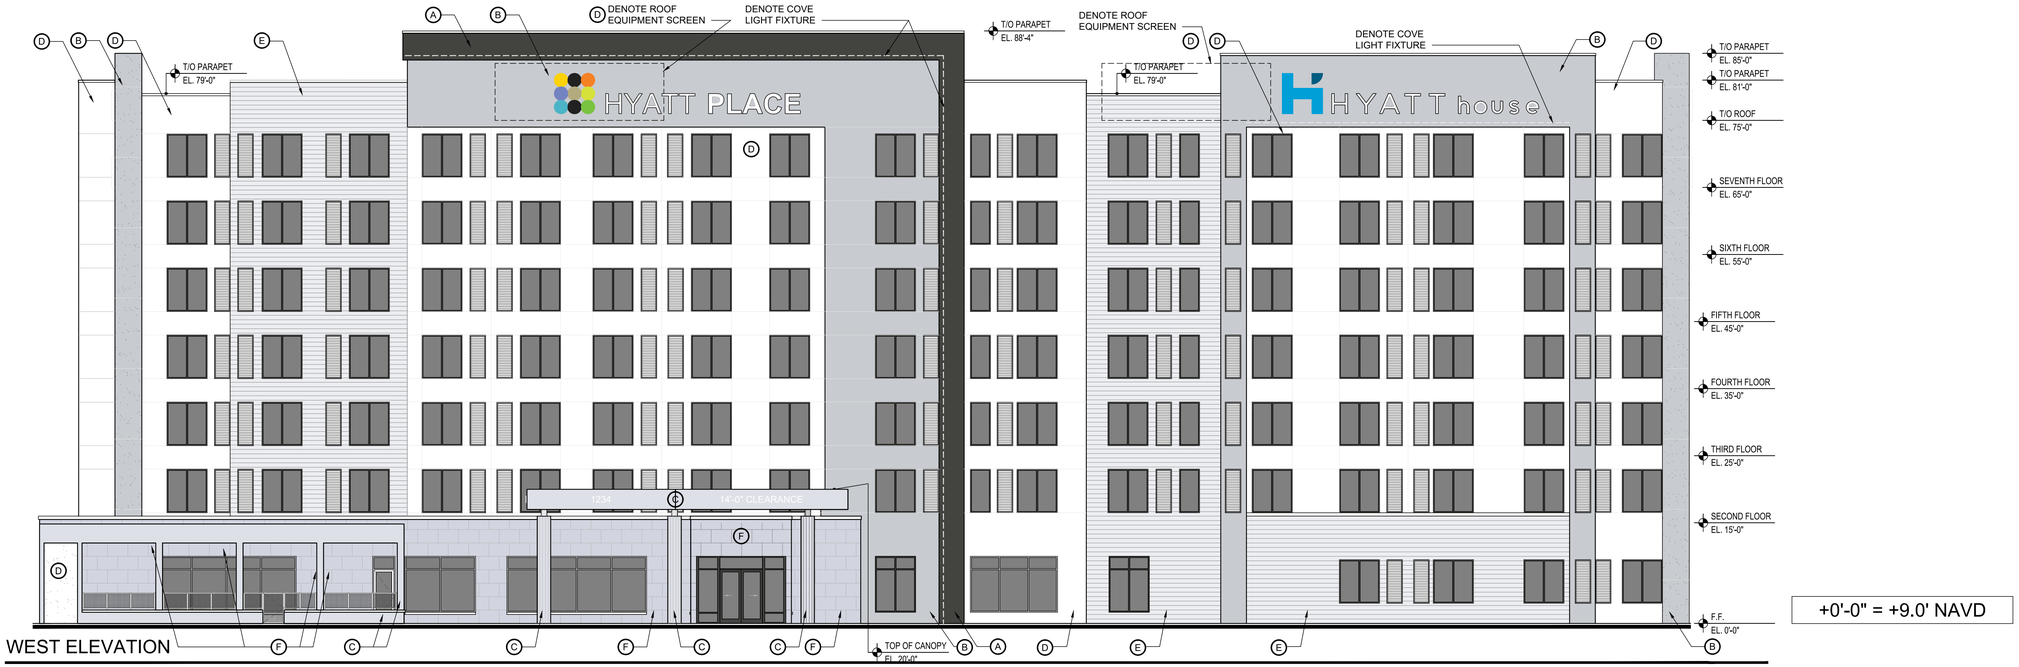

WEST ELEVATION

SCALE: 3/32" = 1'-0"

+0'-0" = +9.0' NAVD

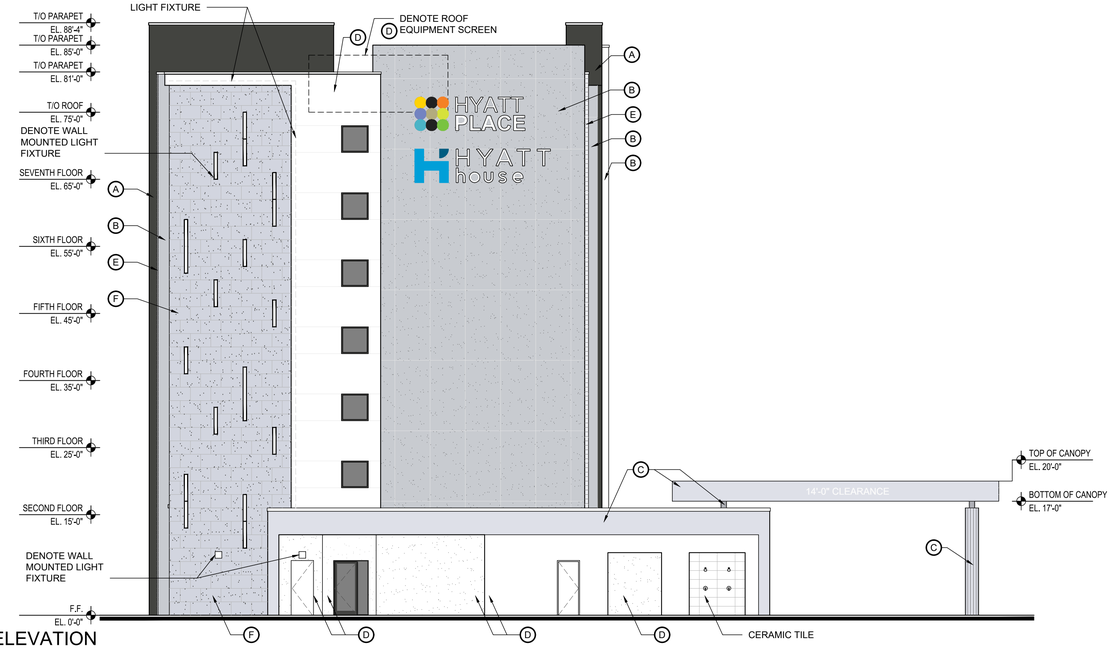

NORTH ELEVATION

SCALE: 3/32" = 1'-0"

ELEVATION TAG LEGEND

TAG	COLOR	MATERIAL	COLOR	WEST ELEVATION %	NORTH ELEVATION %	EAST ELEVATION %	SOUTH ELEVATION %	TOTAL ELEVATIONS %
A		PAINTED STUCCO	ASPEN GRAY	5	6	7	4	6
B		PAINTED STUCCO	NETTING NEEDLE	25	38	17	54	29
C		CANOPIES	GRAY	4	7	1	1	3
D		PAINTED STUCCO & ROOF EQUIPMENT SCREEN	NEBULOUS WHITE	33	26	39	14	32
E		RIBBED PANELS	LIGHT GRAY	24	1	20	0	15
F		STONE	TBD	7	22	16	27	15
		PTAC LOUVERS	TO MATCH WALL	*	*	*	*	*
	* PAINTED LOUVER AREA PERCENTAGE INCLUDED IN PAINTED WALL AREA PERCENTAGE							

LEAVE BLANK - FOR CITY USE ONLY

anderson architecture, inc.
333 CAMINO GARDENS BLVD., SUITE 201
BOCA RATON, FLORIDA 33432
V: 561.362.0220
www.andersonarchitecture.com

commission: 24.065
principal: ERIC ANDERSON
project manager: AA
file name: 4065-A-203-EE
date: 10/01/2025

date	revision:


HOTEL at CAMINO REAL
INTERSTATE-75 AND SW 160TH AVENUE
SUNRISE, FL 33326

COLORED EXTERIOR ELEVATIONS

SEAL
STATE OF FLORIDA
ERIC ANDERSON
AR0010628
REGISTERED ARCHITECT
ERIC ANDERSON

DATE:


SHEET NO.
A-203

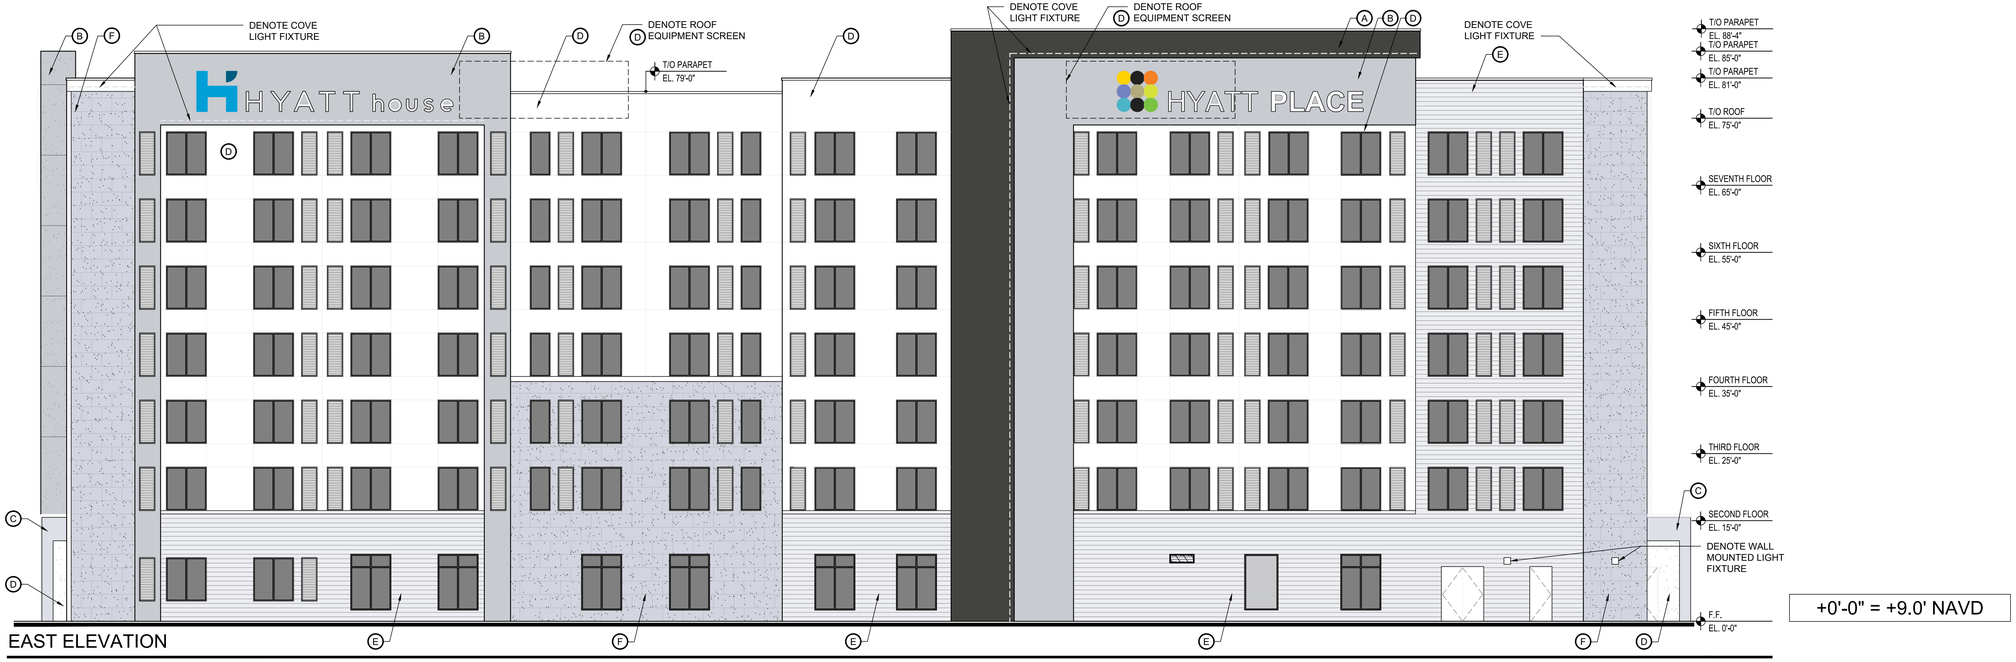

+0'-0" = +9.0' NAVD

EAST ELEVATION

SCALE: 3/32" = 1'-0"

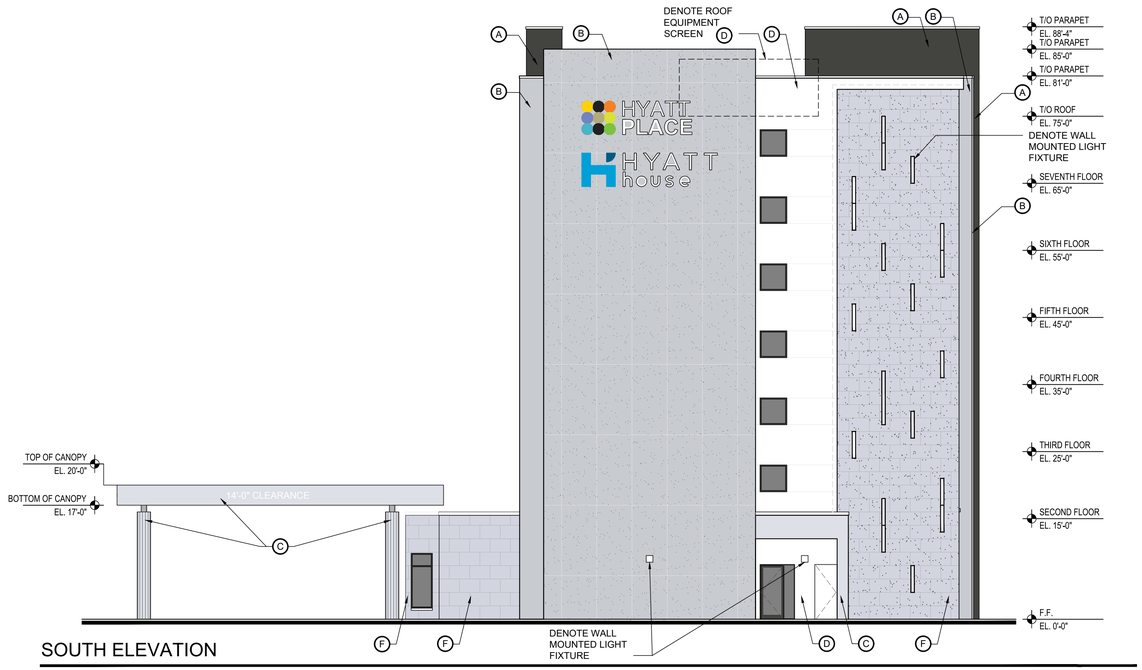

SOUTH ELEVATION

SCALE: 3/32" = 1'-0"

ELEVATION TAG LEGEND

TAG	COLOR	MATERIAL	COLOR	WEST ELEVATION %	NORTH ELEVATION %	EAST ELEVATION %	SOUTH ELEVATION %	TOTAL ELEVATIONS %
A		PAINTED STUCCO	ASPEN GRAY	5	6	7	4	6
B		PAINTED STUCCO	NETTING NEEDLE	25	38	17	54	29
C		CANOPIES	GRAY	4	7	1	1	3
D		PAINTED STUCCO & ROOF EQUIPMENT SCREEN	NEBULOUS WHITE	33	26	39	14	32
E		RIBBED PANELS	LIGHT GRAY	24	1	20	0	15
F		STONE	TBD	7	22	16	27	15
		PTAC LOUVERS	TO MATCH WALL	*	*	*	*	*
	* PAINTED LOUVER AREA PERCENTAGE INCLUDED IN PAINTED WALL AREA PERCENTAGE							

LEAVE BLANK - FOR CITY USE ONLY

anderson architecture, inc.
333 CAMINO GARDENS BLVD., SUITE 201
BOCA RATON, FLORIDA 33432
V: 561.362.0220
www.andersonarchitecture.com

commission: 24.065
principal: ERIC ANDERSON
project manager: AA
file name: 4065-A-204-EE
date: 10/01/2025

date	revision:

HOTEL at CAMINO REAL
INTERSTATE-75 AND SW 160TH AVENUE
SUNRISE, FL 33326

COLORED EXTERIOR ELEVATIONS

SEAL
STATE OF FLORIDA
ERIC ANDERSON
AR0010628
REGISTERED ARCHITECT
ERIC ANDERSON

DATE:

SHEET NO.
A-204



VIEW 4

NOT TO SCALE

anderson
architecture, inc.

333 CAMINO GARDENS BLVD.,
SUITE 201
BOCA RATON, FLORIDA 33432
v: 561.302.0220

www.andersonarchitecture.com


commission:	
principal:	ERIC ANDERSON
project manager:	AA
file name:	4065_R-004
date:	10/01/2025

	date	revision:

HOTEL at CAMINO REAL

INTERSTATE-75 AND SW 160TH AVENUE
SUNRISE, FL 33326

RENDERING - VIEW 4

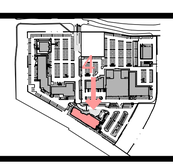

SEAL

STATE OF FLORIDA
ERIC ANDERSON
AR0010628
REGISTERED ARCHITECT

ERIC ANDERSON

DATE:

SHEET NO.

R-004



VIEW 5

NOT TO SCALE

anderson architecture, inc.
333 CAMINO GARDENS BLVD.,
SUITE 201
BOCA RATON, FLORIDA 33432
V: 561.362.0220
www.andersonarchitecture.com


commission:	
principal:	ERIC ANDERSON
project manager:	AA
file name:	4065_R-005
date:	10/01/2025

date	revision:

HOTEL at CAMINO REAL

INTERSTATE-75 AND SW 160TH AVENUE
SUNRISE, FL 33326

RENDERING - VIEW 5

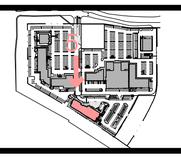

SEAL

STATE OF FLORIDA
ERIC ANDERSON
AR0010628
REGISTERED ARCHITECT

ERIC ANDERSON

DATE:

SHEET NO.

R-005



VIEW 2

NOT TO SCALE

anderson
architecture, inc.

333 CAMINO GARDENS BLVD.,
SUITE 201
BOCA RATON, FLORIDA 33432
V: 561.362.0229

www.andersonarchitecture.com


commission:	
principal:	ERIC ANDERSON
project manager:	AA
file name:	4065_R-002
date:	10/01/2025

date	revision:

HOTEL at CAMINO REAL

INTERSTATE-75 AND SW 160TH AVENUE
SUNRISE, FL 33326

RENDERING - VIEW 2

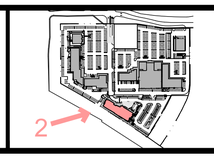

SEAL

STATE OF FLORIDA
ERIC ANDERSON
AR0010628
REGISTERED ARCHITECT

ERIC ANDERSON

DATE:


SHEET NO.

R-002



WEST ELEVATION

SCALE: 3/32" = 1'-0"

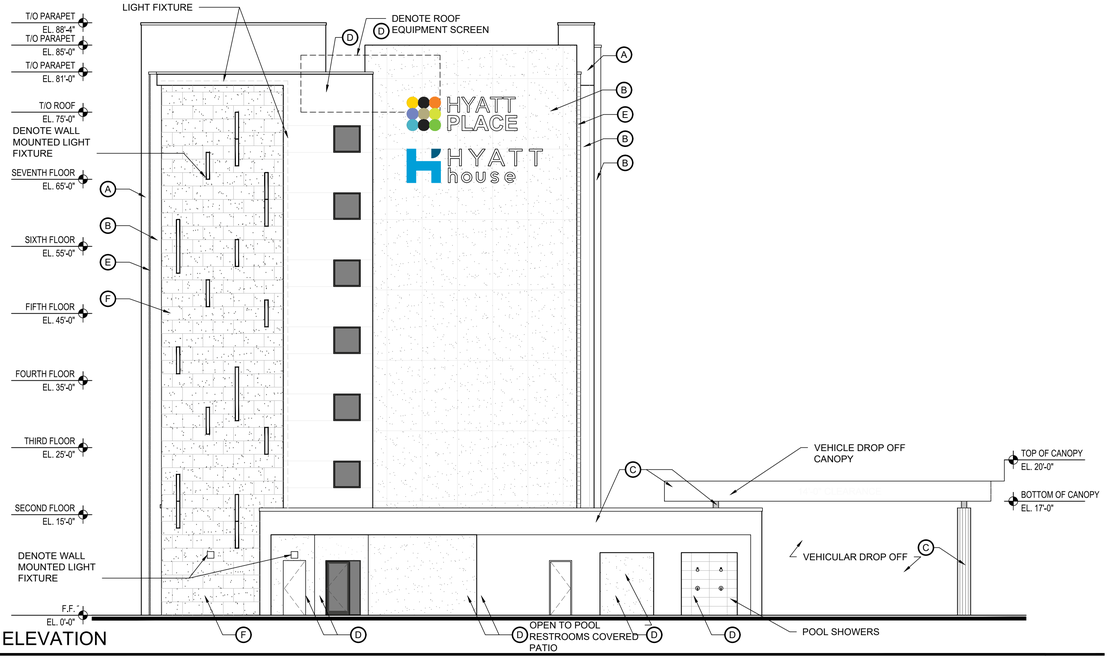

NORTH ELEVATION

SCALE: 3/32" = 1'-0"

WALL MOUNTED LIGHTS AT FIRST FLOOR LEVEL ARE DECORATIVE IN NATURE

ALL ROOF MOUNTED EQUIPMENT SHALL BE SCREENED. SEE DETAIL ON ROOF PLAN A128 FOR SCREENS.

SIGNAGE TO BE REVIEWED AND APPROVED UNDER A SEPARATE APPLICATION. A SEPARATE BUILDING PERMIT MUST BE OBTAINED FOR ALL SIGNS.

+0'-0" = +9.0' NAVD

ELEVATION TAG LEGEND

TAG	MATERIAL	COLOR	WEST ELEVATION %	NORTH ELEVATION %	EAST ELEVATION %	SOUTH ELEVATION %	TOTAL ELEVATIONS %
A	PAINTED STUCCO	ASPEN GRAY	5	6	7	4	6
B	PAINTED STUCCO	NETTING NEEDLE	25	38	17	54	29
C	CANOPIES	GRAY	4	7	1	1	3
D	PAINTED STUCCO & ROOF EQUIPMENT SCREEN	NEBULOUS WHITE	33	26	39	14	32
E	RIBBED PANELS	LIGHT GRAY	24	1	20	0	15
F	STONE	TBD	7	22	16	27	15
	PTAC LOUVERS	TO MATCH WALL	*	*	*	*	*

LEAVE BLANK - FOR CITY USE ONLY

anderson architecture, inc.
333 CAMINO GARDENS BLVD., SUITE 201
BOCA RATON, FLORIDA 33432
V: 561.362.0220
www.andersonarchitecture.com

commission: 24.065
principal: ERIC ANDERSON
project manager: AA
file name: 4065-A-201-EE
date: 10/01/2025

date	revision:

HOTEL at CAMINO REAL
INTERSTATE-75 AND SW 160TH AVENUE
SUNRISE, FL 33326

EXTERIOR ELEVATIONS

SEAL
STATE OF FLORIDA
ERIC ANDERSON
AR0010628
REGISTERED ARCHITECT
ERIC ANDERSON

DATE:

SHEET NO.
A-201



VIEW 1

NOT TO SCALE

anderson
architecture, inc.

333 CAMINO GARDENS BLVD.,
SUITE 201
BOCA RATON, FLORIDA 33432
V: 561.362.0220

www.andersonarchitecture.com

commission:	
principal:	ERIC ANDERSON
project manager:	AA
file name:	4065_R-001
date:	10/01/2025

date	revision:

HOTEL at CAMINO REAL

INTERSTATE-75 AND SW 160TH AVENUE
SUNRISE, FL 33326

RENDERING - VIEW 1

SEAL

ERIC ANDERSON
AR0010828
ERIC ANDERSON

DATE:

SHEET NO.

R-001



VIEW 3

NOT TO SCALE

anderson architecture, inc.
333 CAMINO GARDENS BLVD.,
SUITE 201
BOCA RATON, FLORIDA 33432
V: 561.362.0229
www.andersonarchitecture.com

commission:	
principal:	ERIC ANDERSON
project manager:	AA
file name:	4065_R-003
date:	10/01/2025

date	revision:

HOTEL at CAMINO REAL

INTERSTATE-75 AND SW 160TH AVENUE
SUNRISE, FL 33326

RENDERING - VIEW 3



SEAL


STATE OF FLORIDA
ERIC ANDERSON
AR0010628
REGISTERED ARCHITECT

ERIC ANDERSON

DATE:


SHEET NO.

R-003

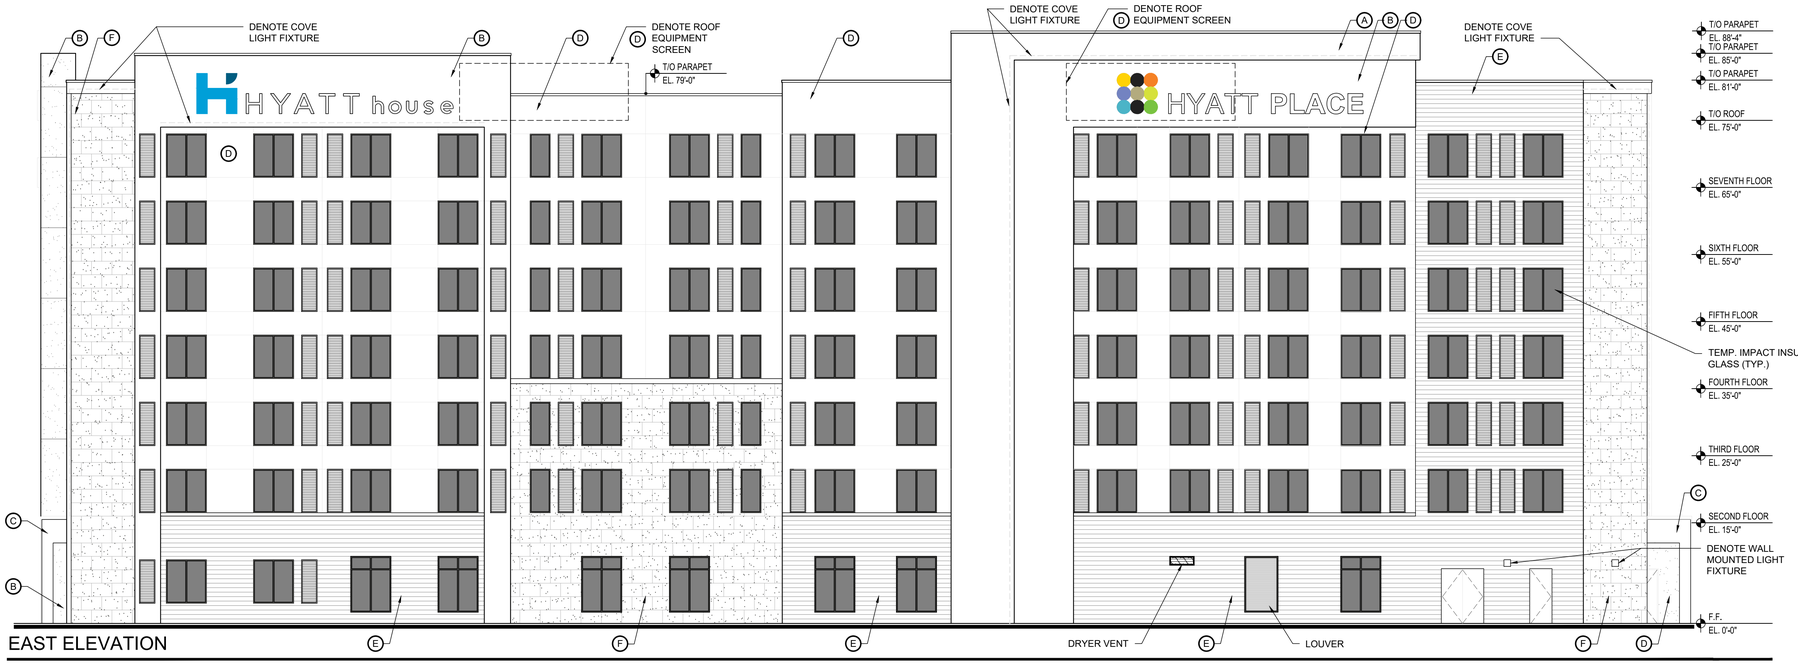

EAST ELEVATION

SCALE: 3/32" = 1'-0"

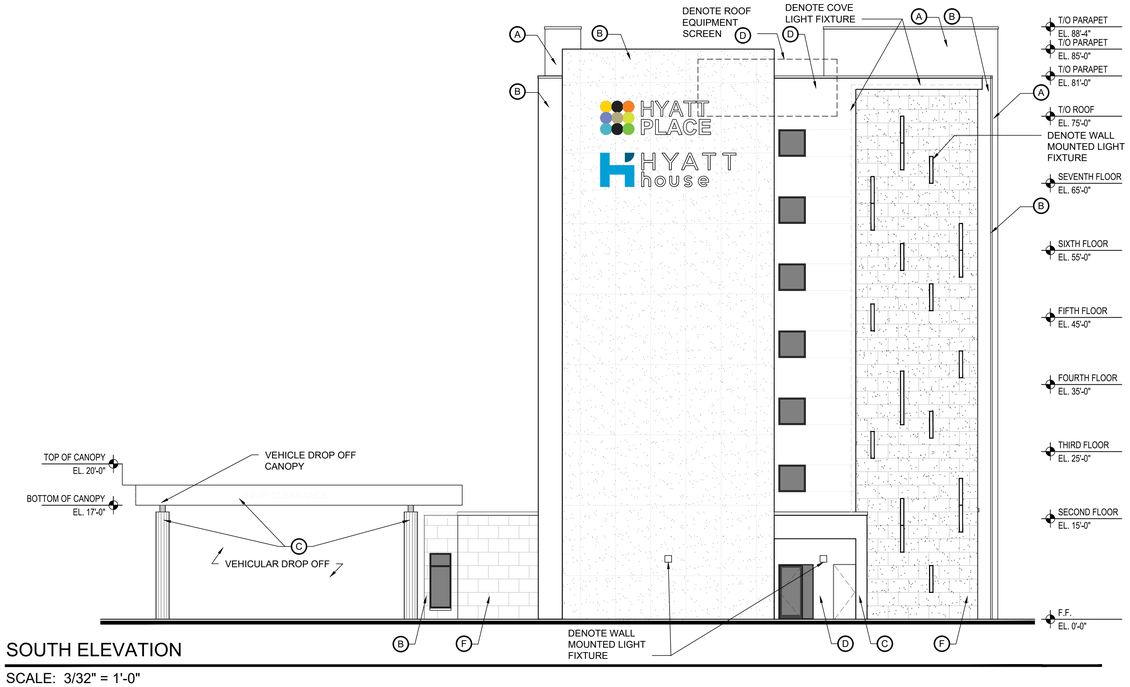

SOUTH ELEVATION

SCALE: 3/32" = 1'-0"

WALL MOUNTED LIGHTS AT FIRST FLOOR LEVEL ARE DECORATIVE IN NATURE

ALL ROOF MOUNTED EQUIPMENT SHALL BE SCREENED. SEE DETAIL ON ROOF PLAN A128 FOR SCREENS.

SIGNAGE TO BE REVIEWED AND APPROVED UNDER A SEPARATE APPLICATION. A SEPARATE BUILDING PERMIT MUST BE OBTAINED FOR ALL SIGNS.

+0'-0" = +9.0' NAVD

ELEVATION TAG LEGEND

TAG	MATERIAL	COLOR	WEST ELEVATION %	NORTH ELEVATION %	EAST ELEVATION %	SOUTH ELEVATION %	TOTAL ELEVATIONS %
A	PAINTED STUCCO	ASPEN GRAY	5	6	7	4	6
B	PAINTED STUCCO	NETTING NEEDLE	25	38	17	54	29
C	CANOPIES	GRAY	4	7	1	1	3
D	PAINTED STUCCO & ROOF EQUIPMENT SCREEN	NEBULOUS WHITE	33	26	39	14	32
E	RIBBED PANELS	LIGHT GRAY	24	1	20	0	15
F	STONE	TBD	7	22	16	27	15
	PTAC LOUVERS	TO MATCH WALL	*	*	*	*	*

LEAVE BLANK - FOR CITY USE ONLY

anderson architecture, inc.
333 CAMINO GARDENS BLVD., SUITE 201
BOCA RATON, FLORIDA 33432
v: 561.362.0220
www.andersonarchitecture.com

commission:	24.065
principal:	ERIC ANDERSON
project manager:	AA
file name:	4065-A-202-EE
date:	10/01/2025

date	revision:

HOTEL at CAMINO REAL

INTERSTATE-75 AND SW 160TH AVENUE
SUNRISE, FL 33326

EXTERIOR ELEVATIONS

SEAL

STATE OF FLORIDA
ERIC ANDERSON
AR0010628
REGISTERED ARCHITECT

ERIC ANDERSON

DATE:

SHEET NO.

A-202



Stone Veneer
Colosseum Travertine – Custom Color

Ribbed Panels
Siding Applied Panels
SW - ZIrcon



Paint Color
Stucco
SW – Nebulous White

Paint Color
Stucco
SW - Zircon

Paint Color
Stucco
SW – Peppercorn

Hotel at Camino Real

Exterior Finishes

H&M Development

anderson architecture, inc.