




SINGLE SIDED SIGN
Total Area = 122.5 sq. ft.
Sign Face Area = 122.5 sq. ft.
Copy Area = 122.5 sq. ft.

Sign Type D10
Wall Mounted Directory

Status: Existing to Remain

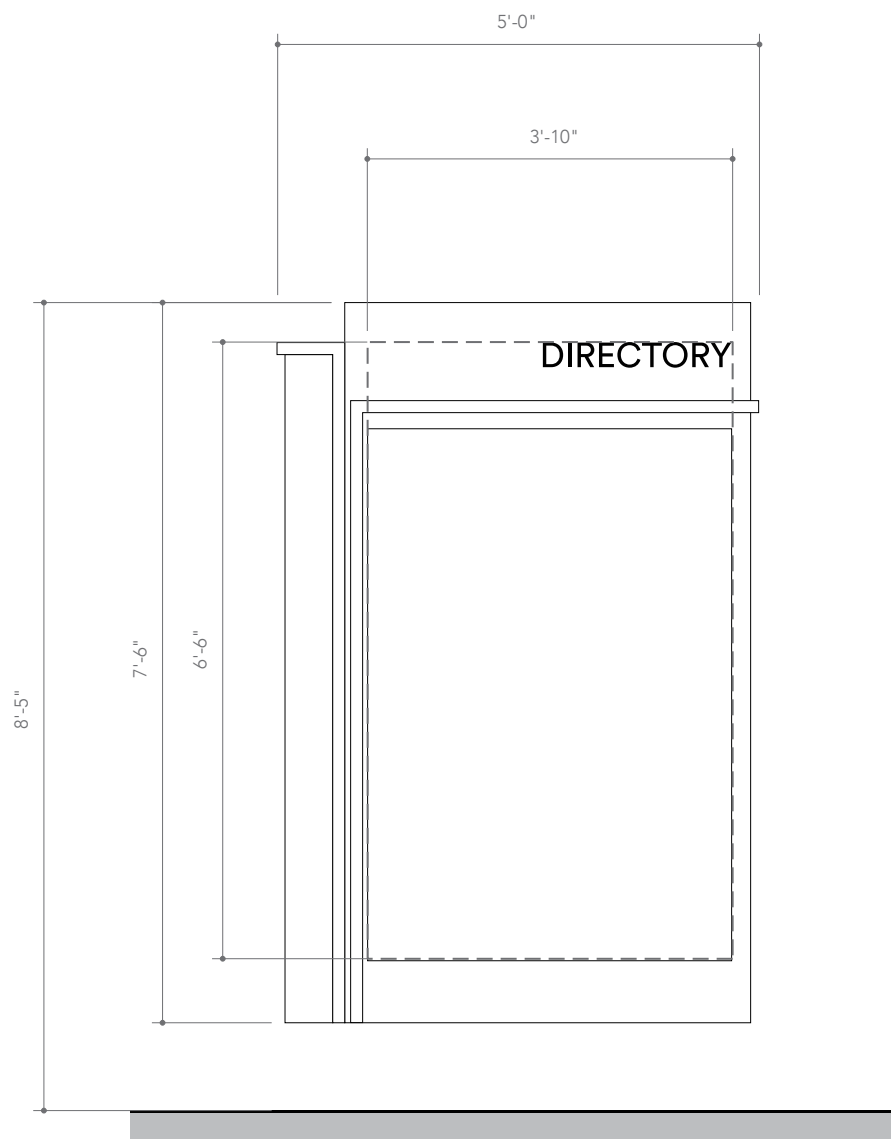


SINGLE SIDED SIGN
Total Area = 37.5 sq. ft.
Sign Face Area = 37.5 sq. ft.
Copy Area = 26 sq. ft.

Overall Oasis Tenant Signage Location Plan


Large Tenant Locations

- New Sign and Location (next page)
- Existing Sign to Remain
- Existing Sign to be Removed

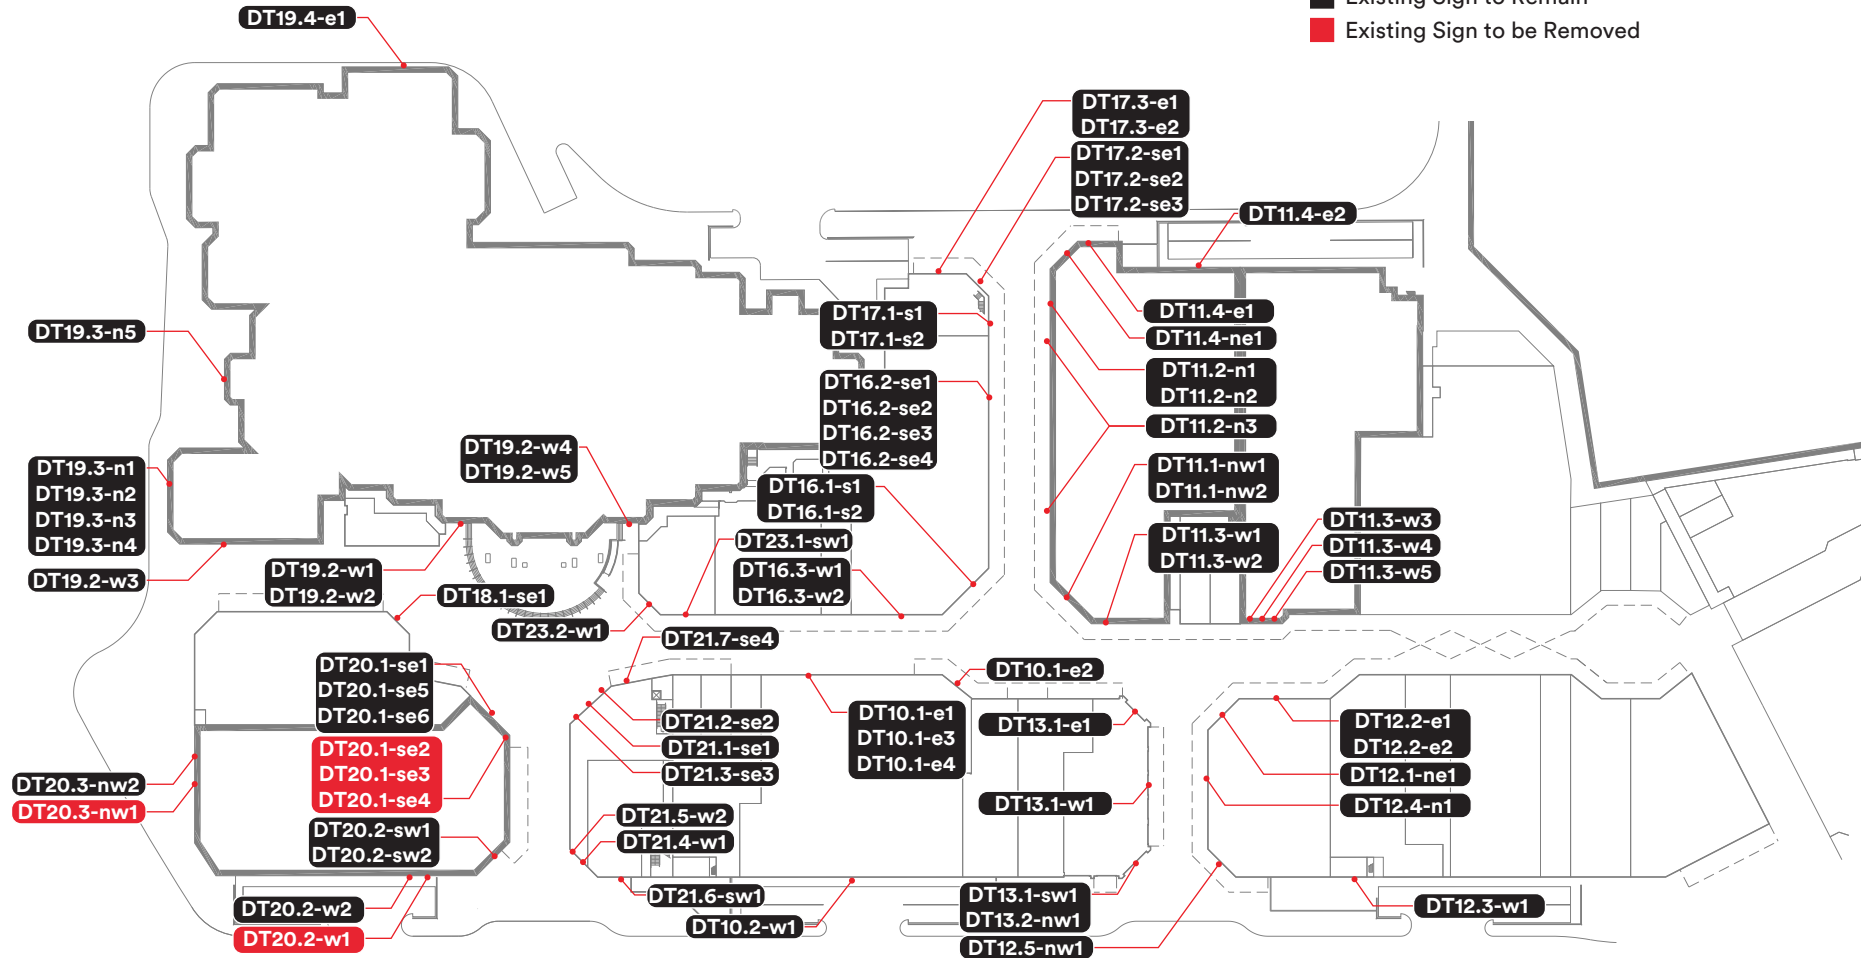


Overall Oasis Tenant Signage Location Plan

Large Tenant Locations

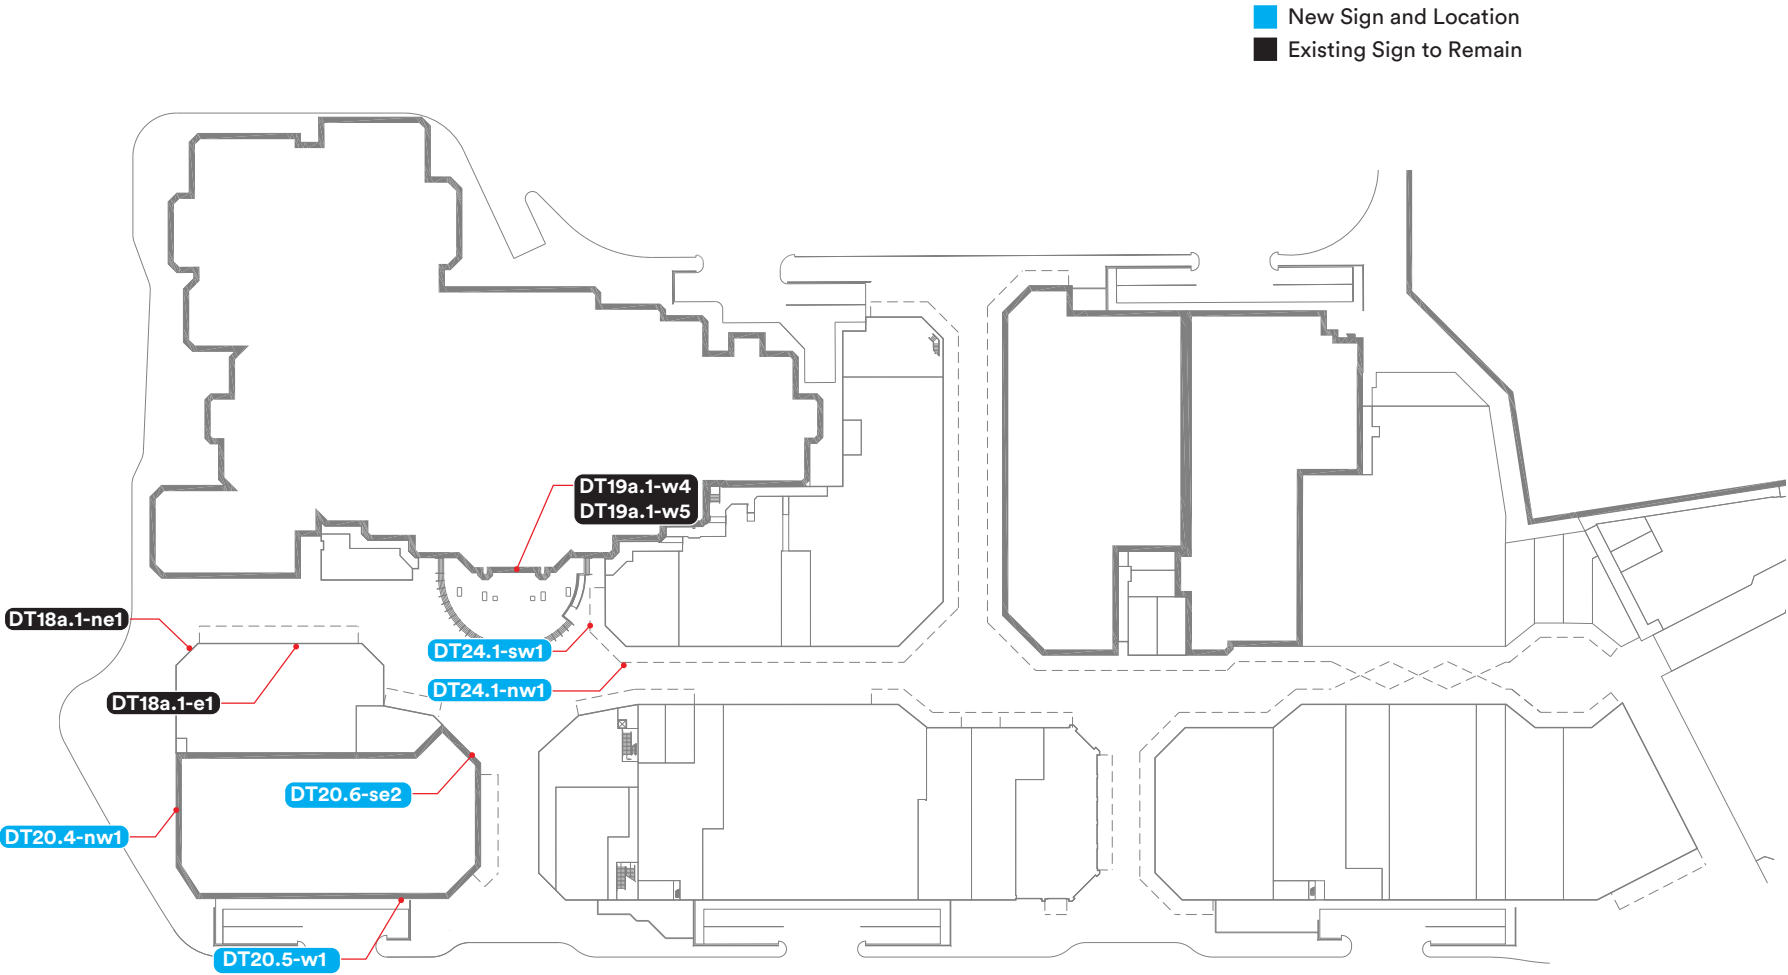


Overall Oasis Tenant Signage Location Plan

Specialty Retail and Restaurant Tenant Locations

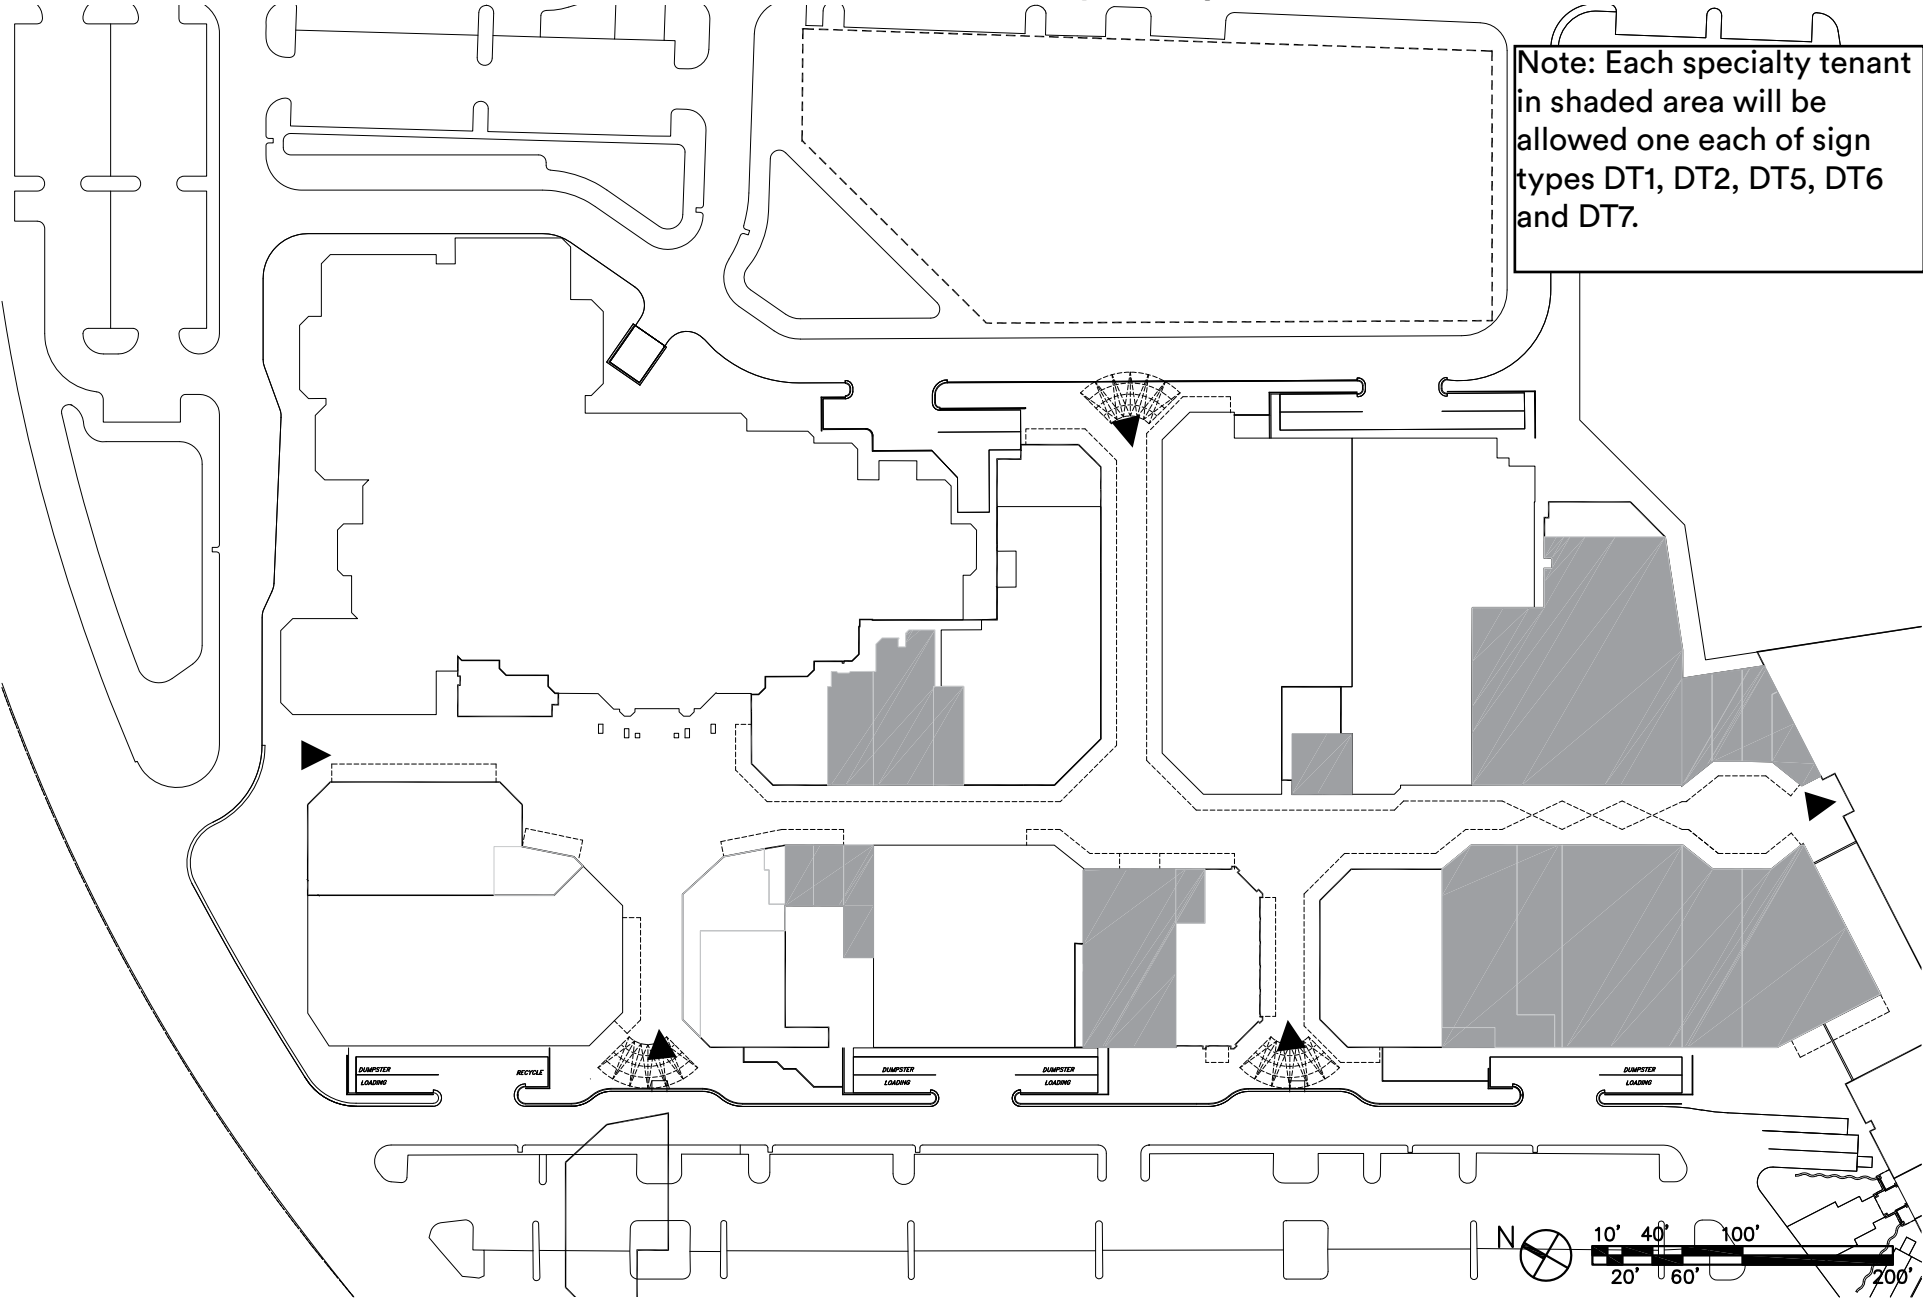


Each Tenant allowed one storefront sign in designated area

- Wall-mounted, single-sided
- Illuminated or non-illuminated
- Max Area = 120 SQ. FT.
- Max Height - 12'-0"

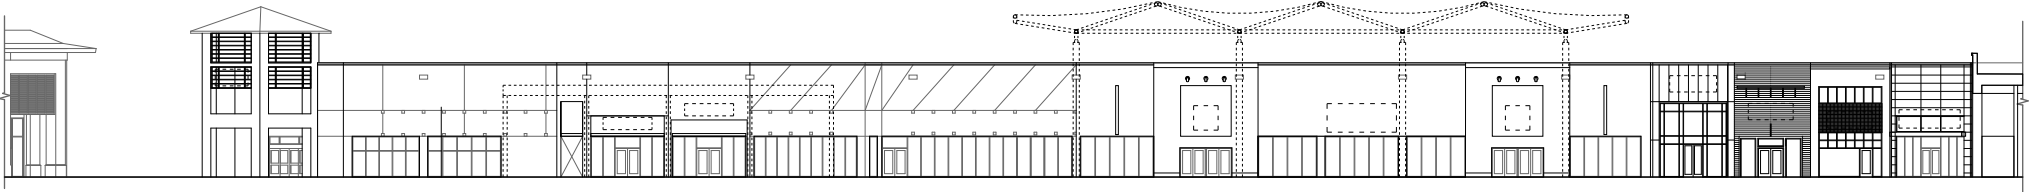

Building 4 - West Elevation (TYP)

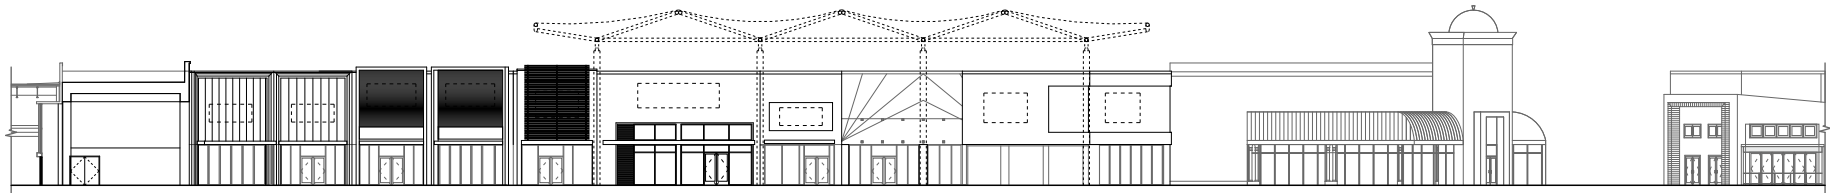

Building 3 - East Elevation (TYP)




Building 2 - East Elevation (TYP)

Status: Existing to Remain

Each Tenant allowed one blade sign in designated area


- Wall-mounted, double-sided
- Illuminated or non-illuminated
- Max Area = 12 SQ. FT. (per side)
- Max Height - 3'-0"

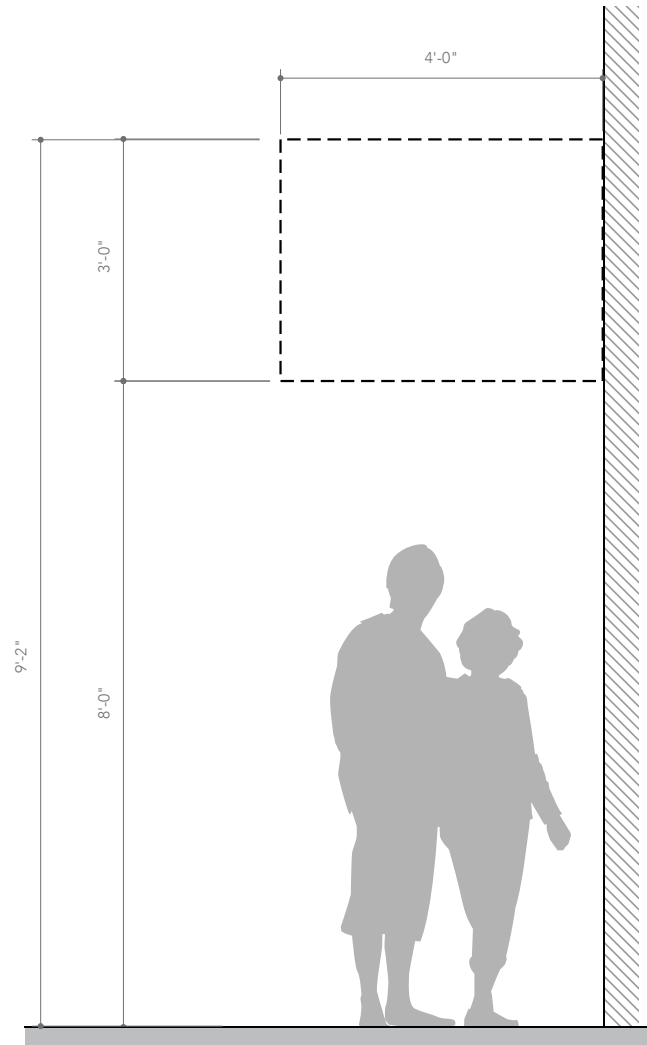



Sign Type DT5

Storefront Glass Sign

Status: Existing to Remain

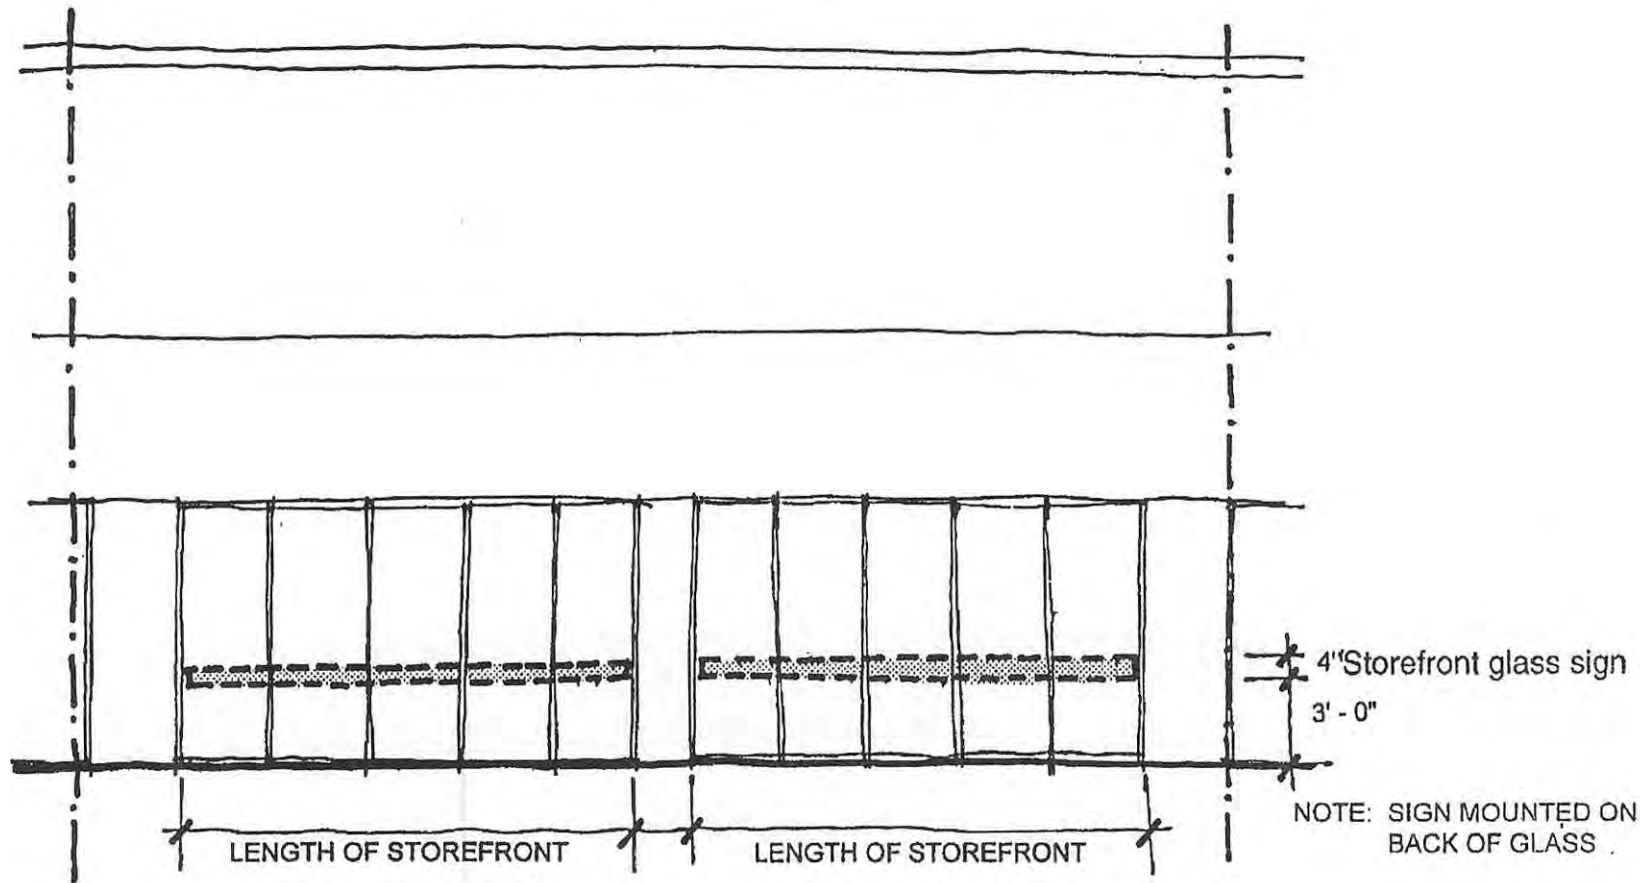

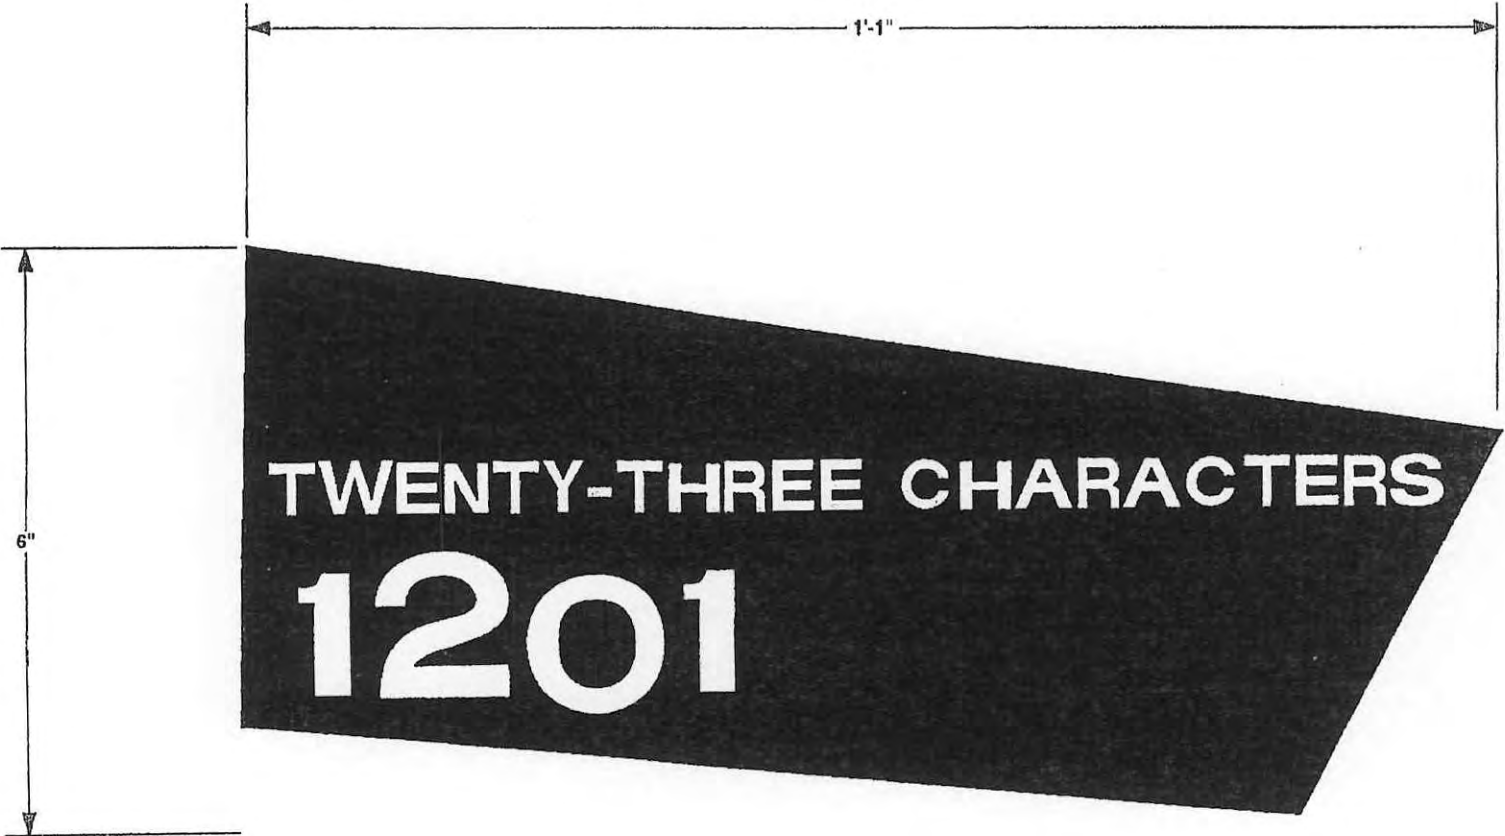


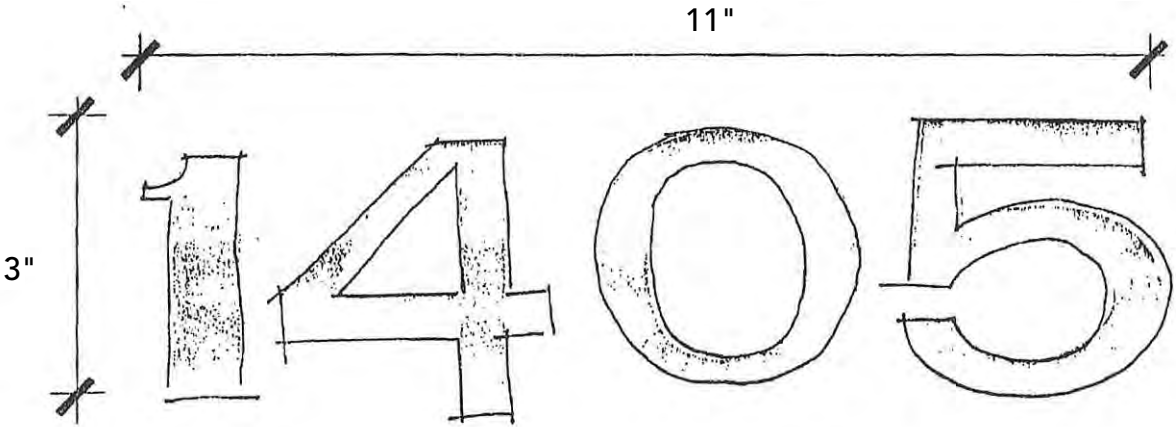


Sign Type DT10

Old Navy

Status: Existing to Remain

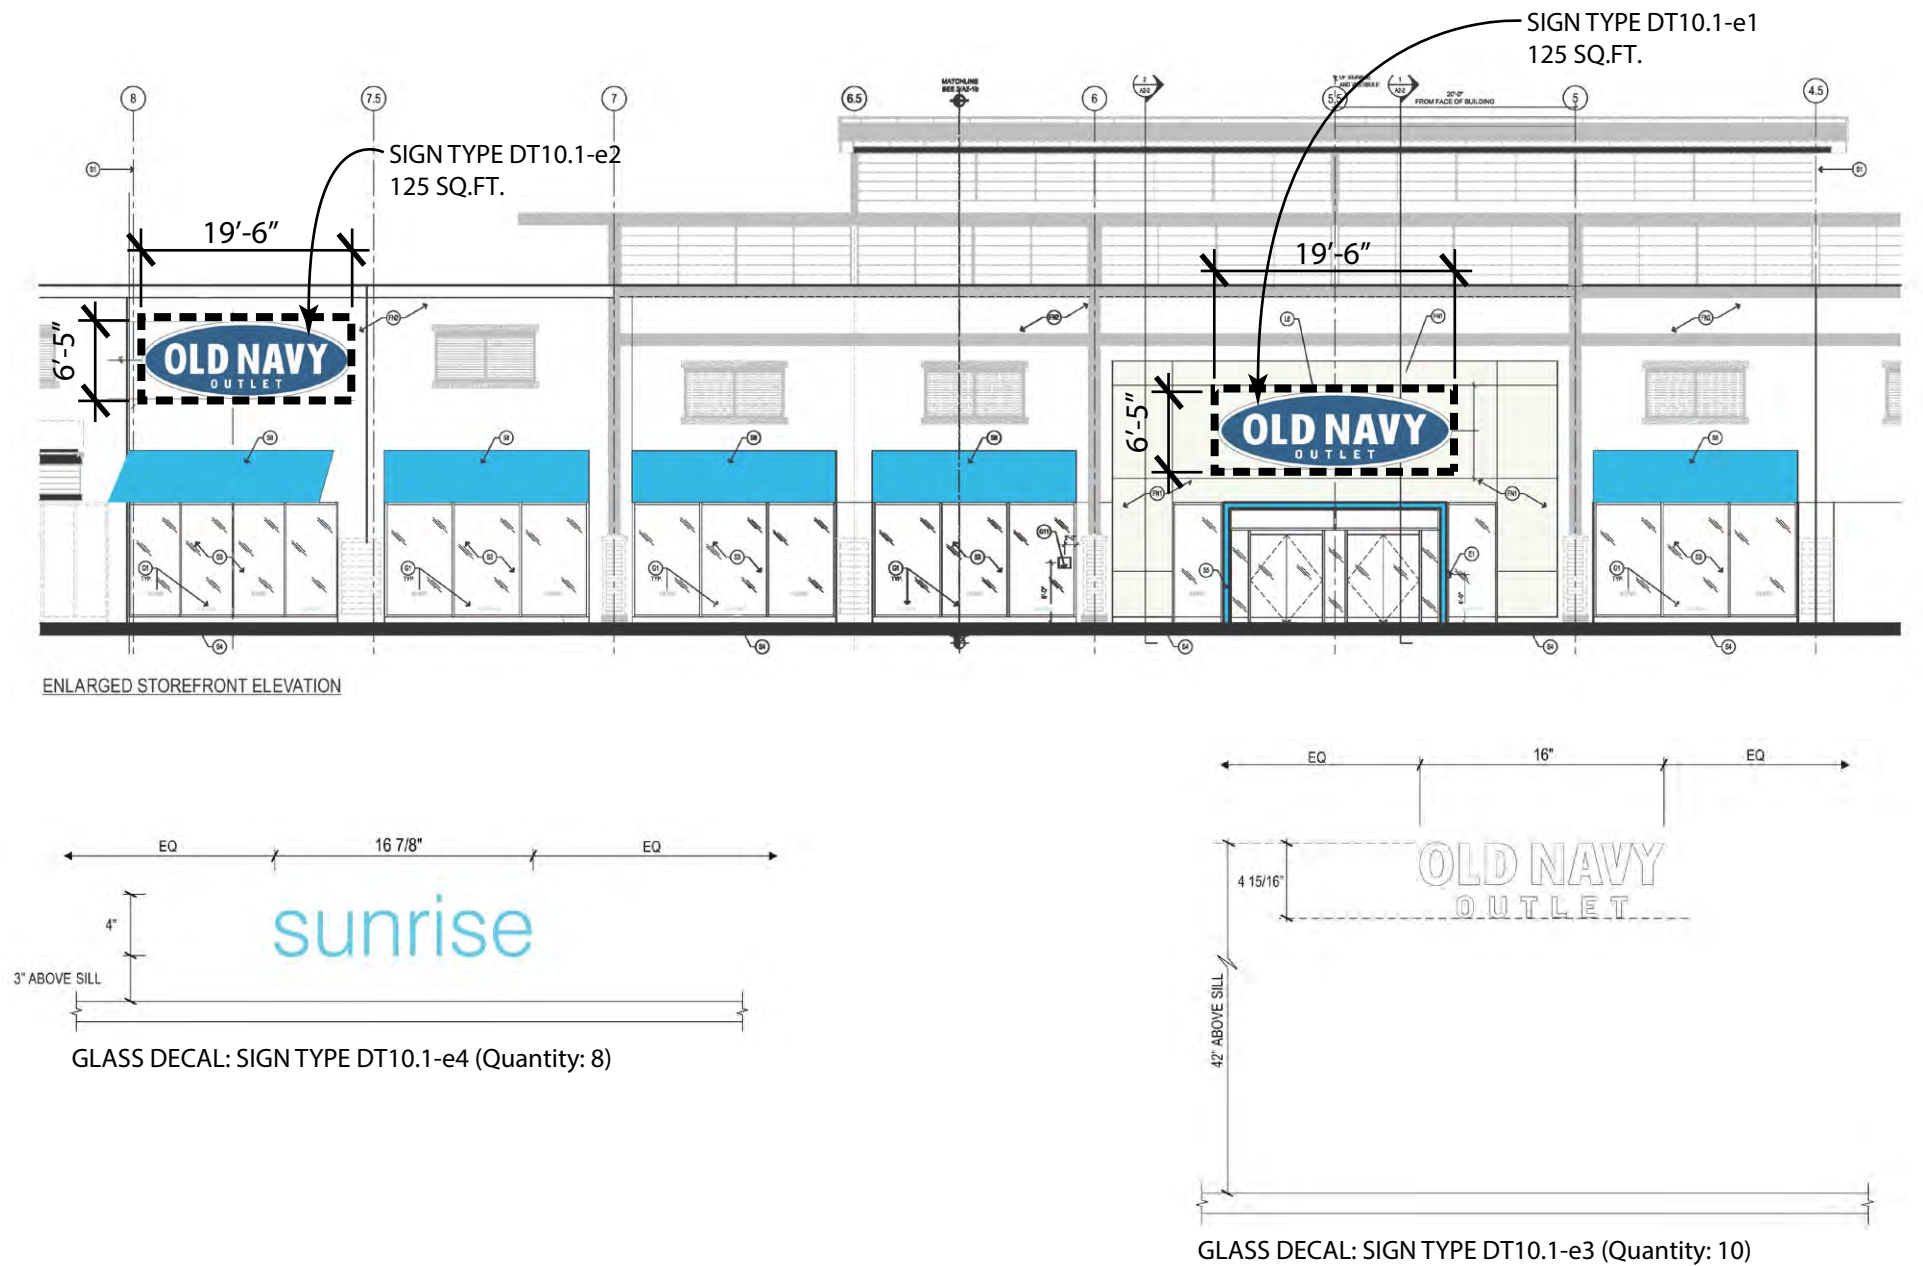


Status: Existing to Remain

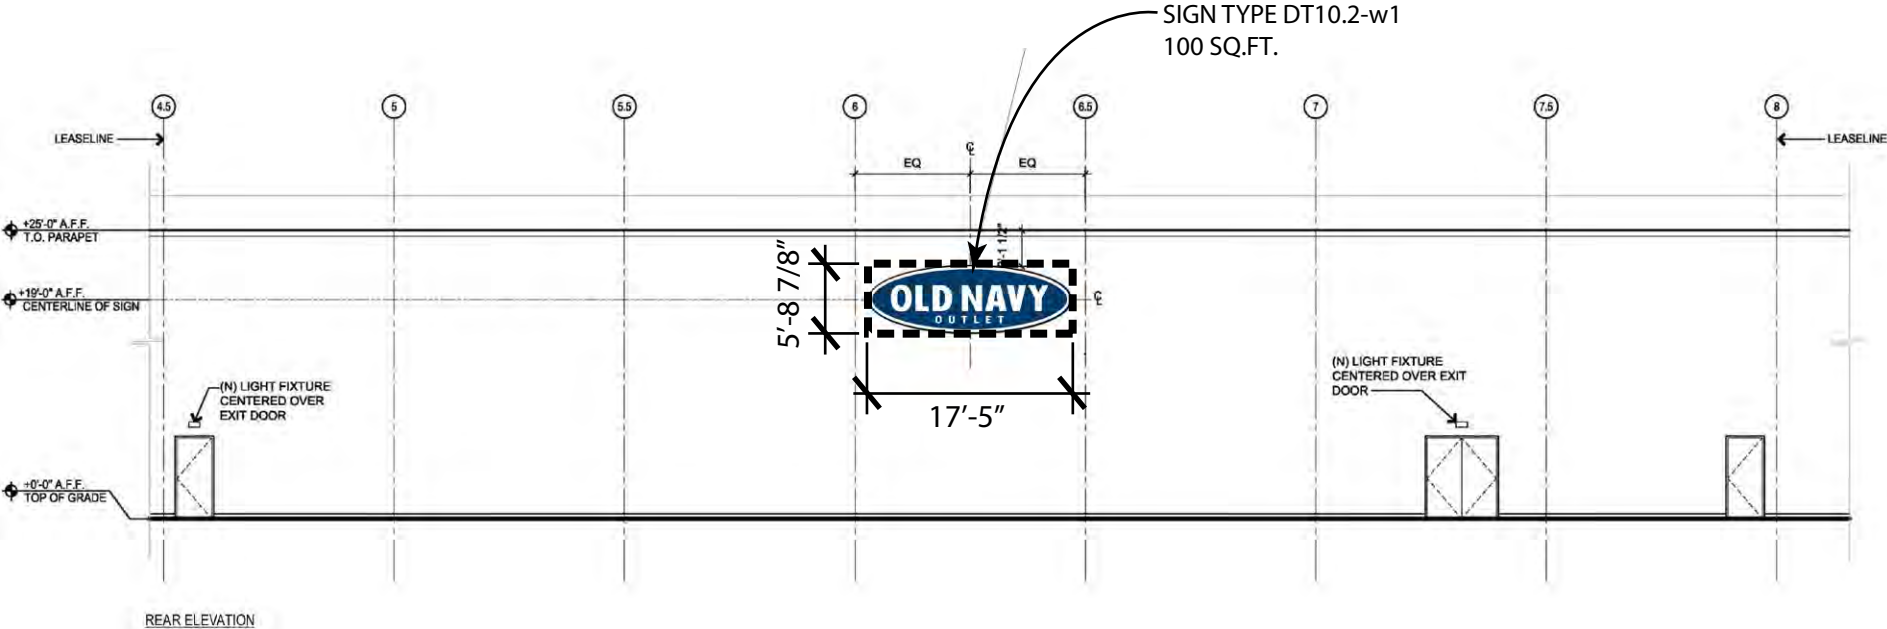




EXISTING TOWER SIGN IMAGE
DT11.1-nw1

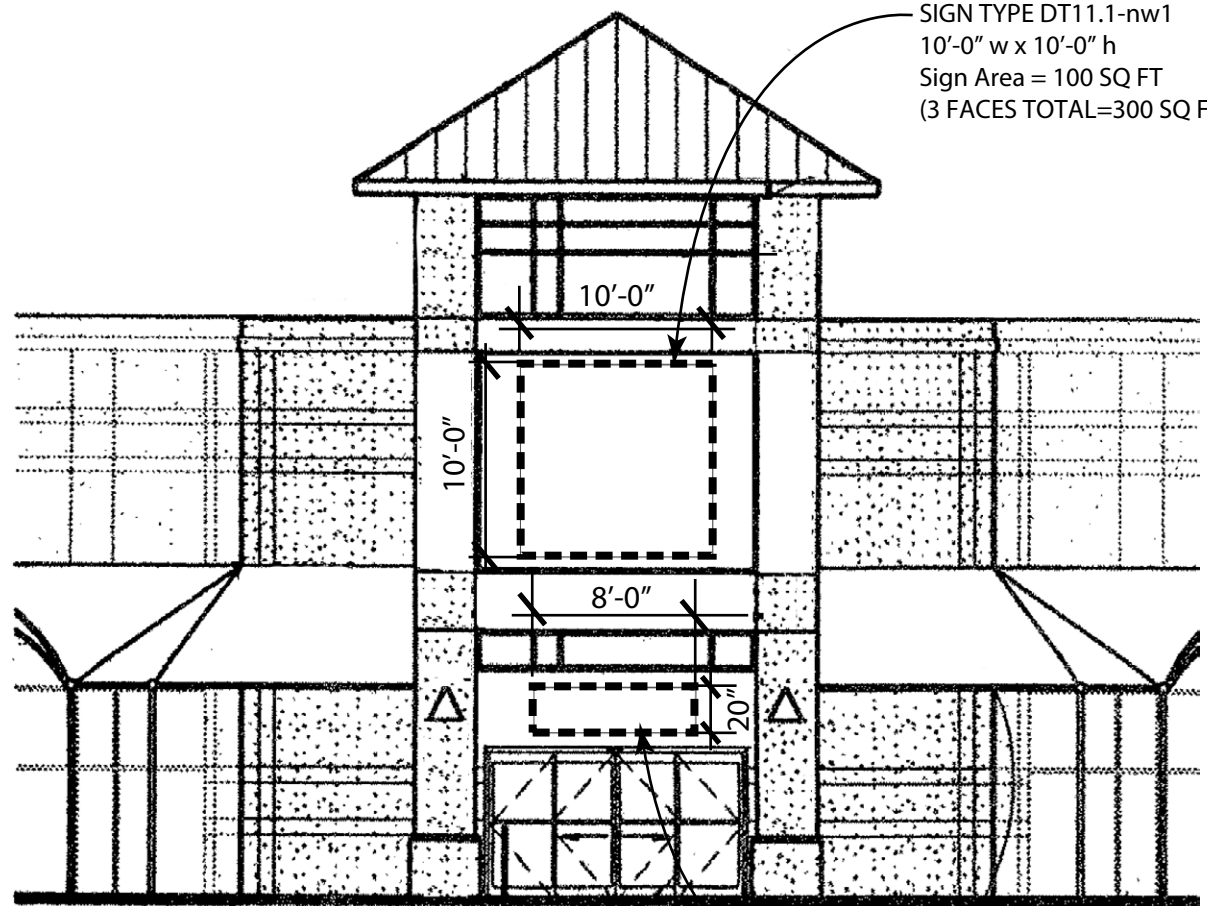

SIGN TYPE DT11.1-nw1
10'-0" w x 10'-0" h
Sign Area = 100 SQ FT
(3 FACES TOTAL=300 SQ FT)


NORTHWEST TOWER ELEVATION



SIGN TYPE DT11.1-nw2
8'-0" w x 20" h
Sign Area = 13.3 SQ FT

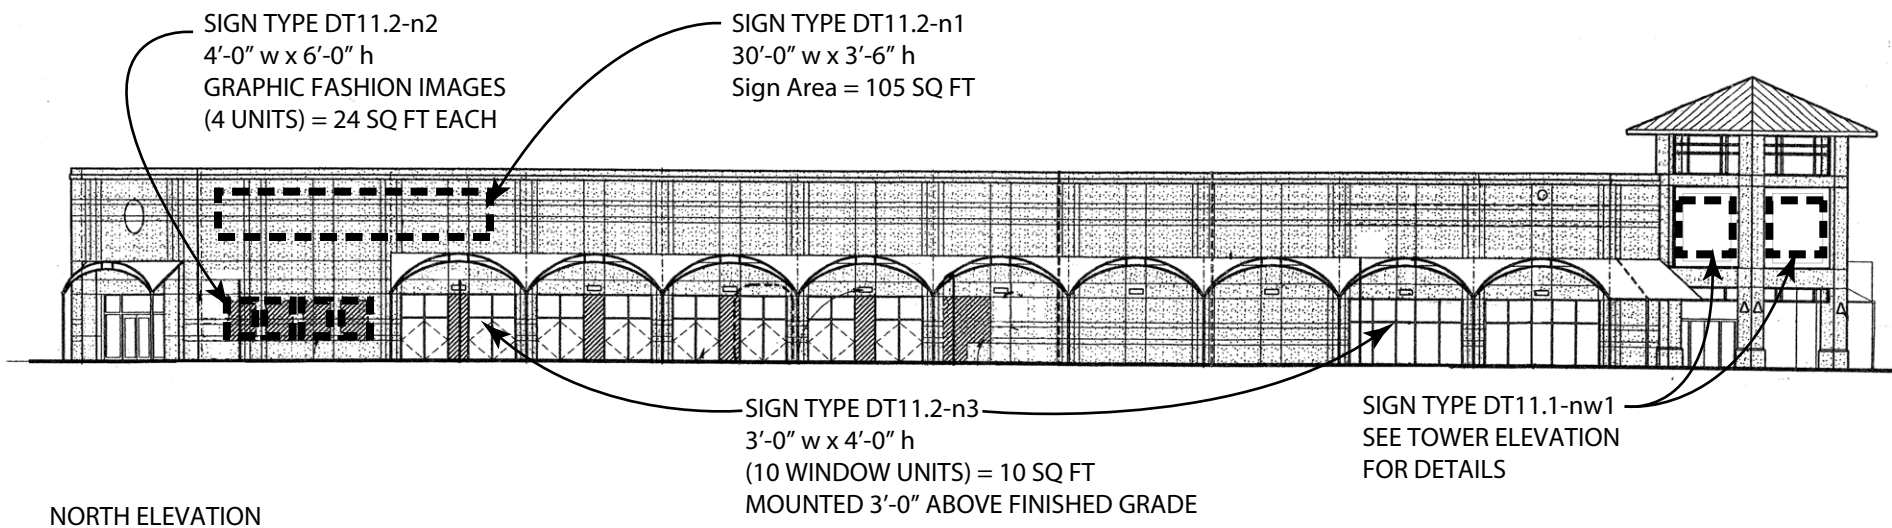


Nordstrom Rack/Off Broadway Shoe Warehouse

Status: Existing to Remain

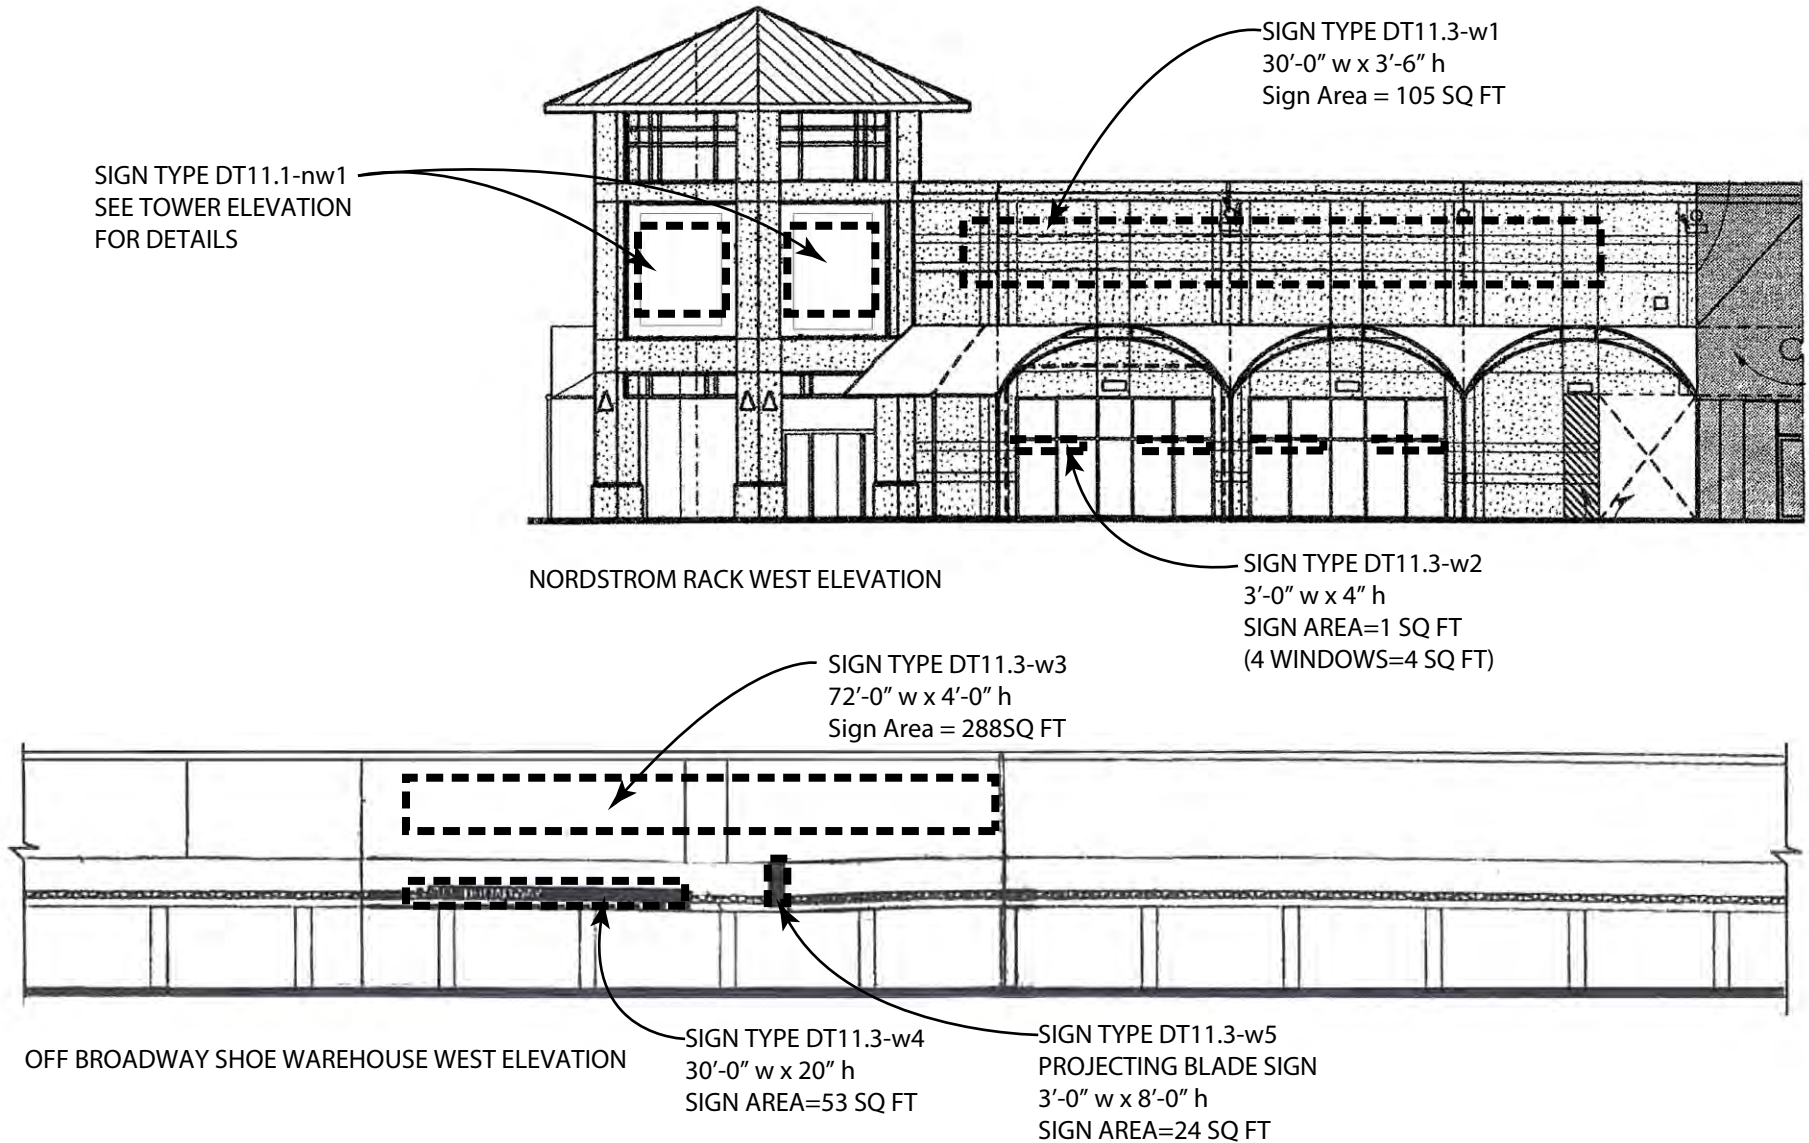

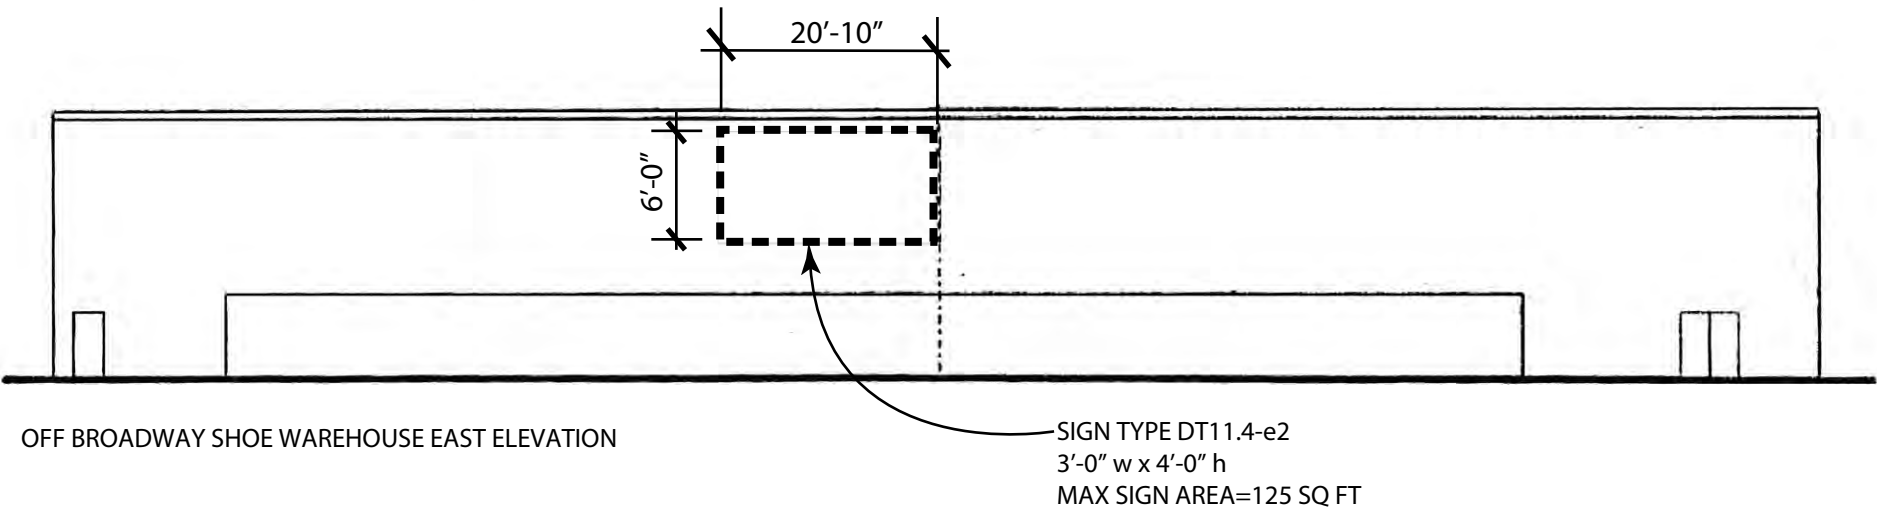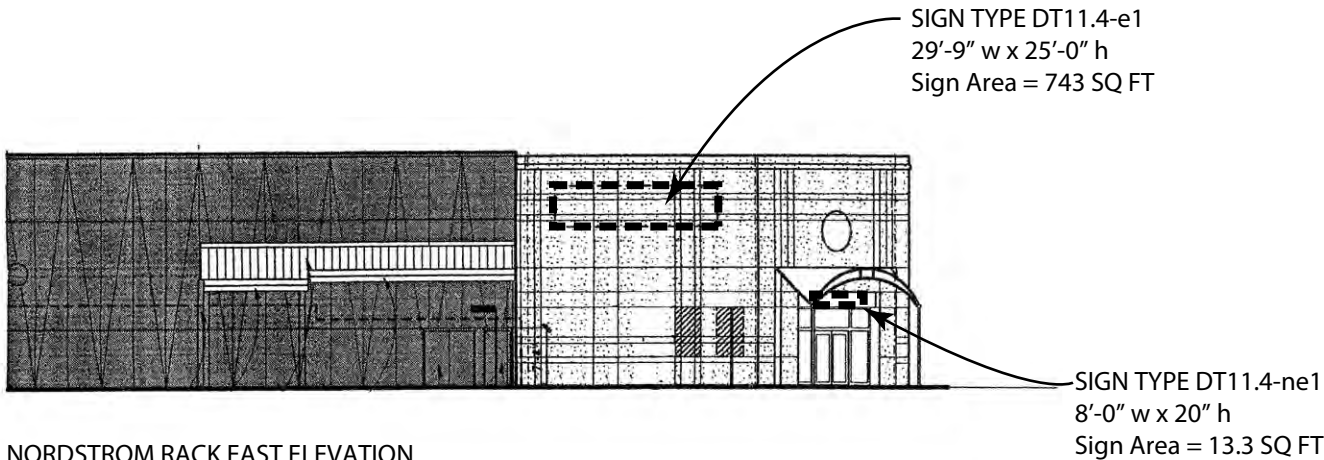


Status: Existing to Remain

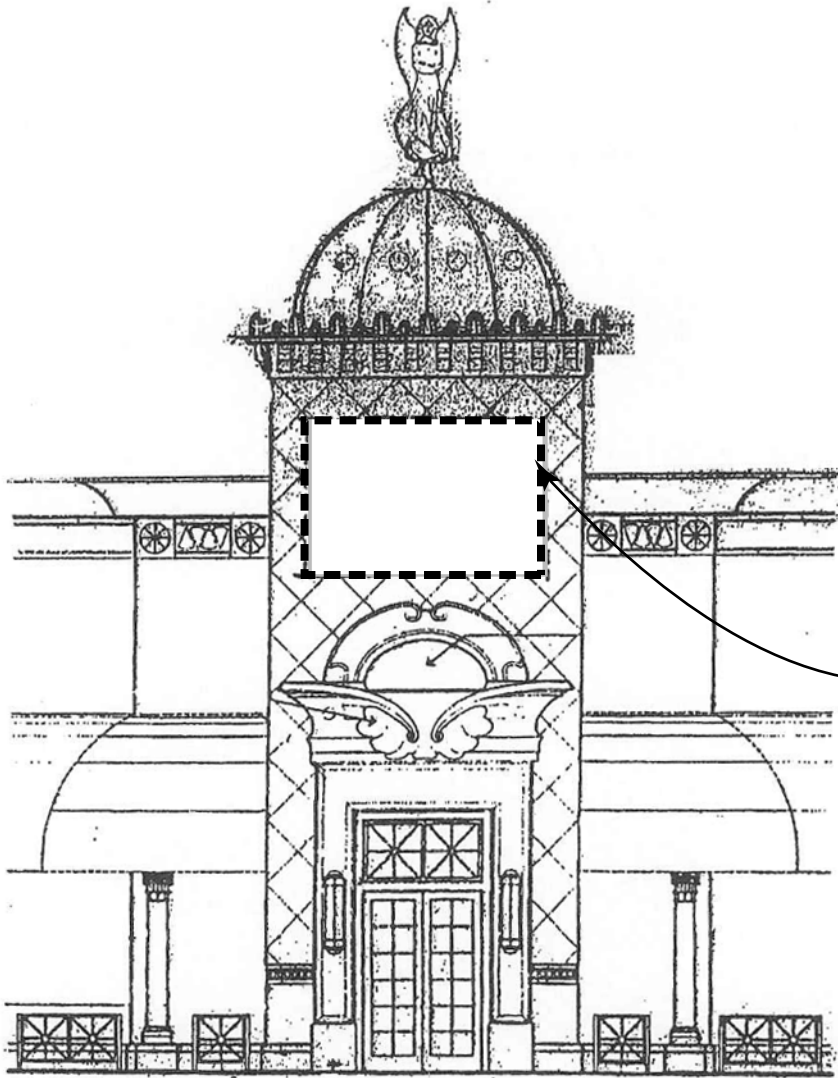


TYPE DT12.1-ne1
12'-0" w x 8'-0" h
SIGN AREA 96 SQ FT

NORTHEAST ELEVATION

Status: Existing to Remain

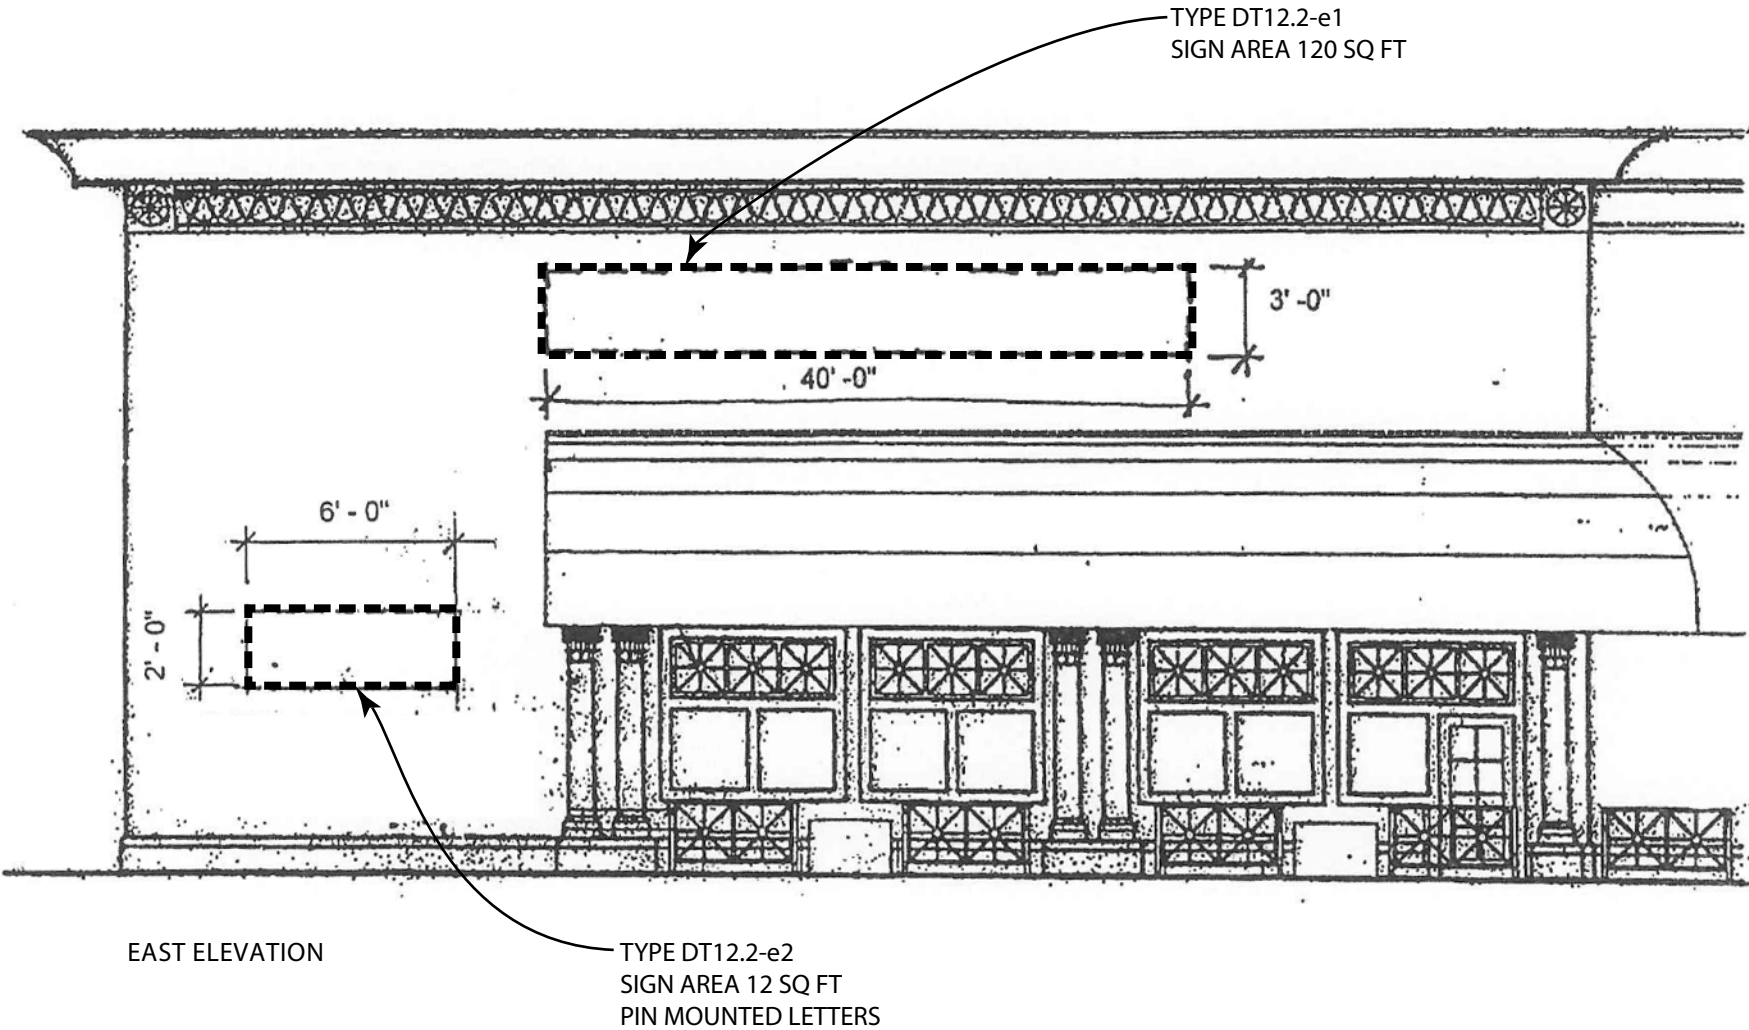


Status: Existing to Remain

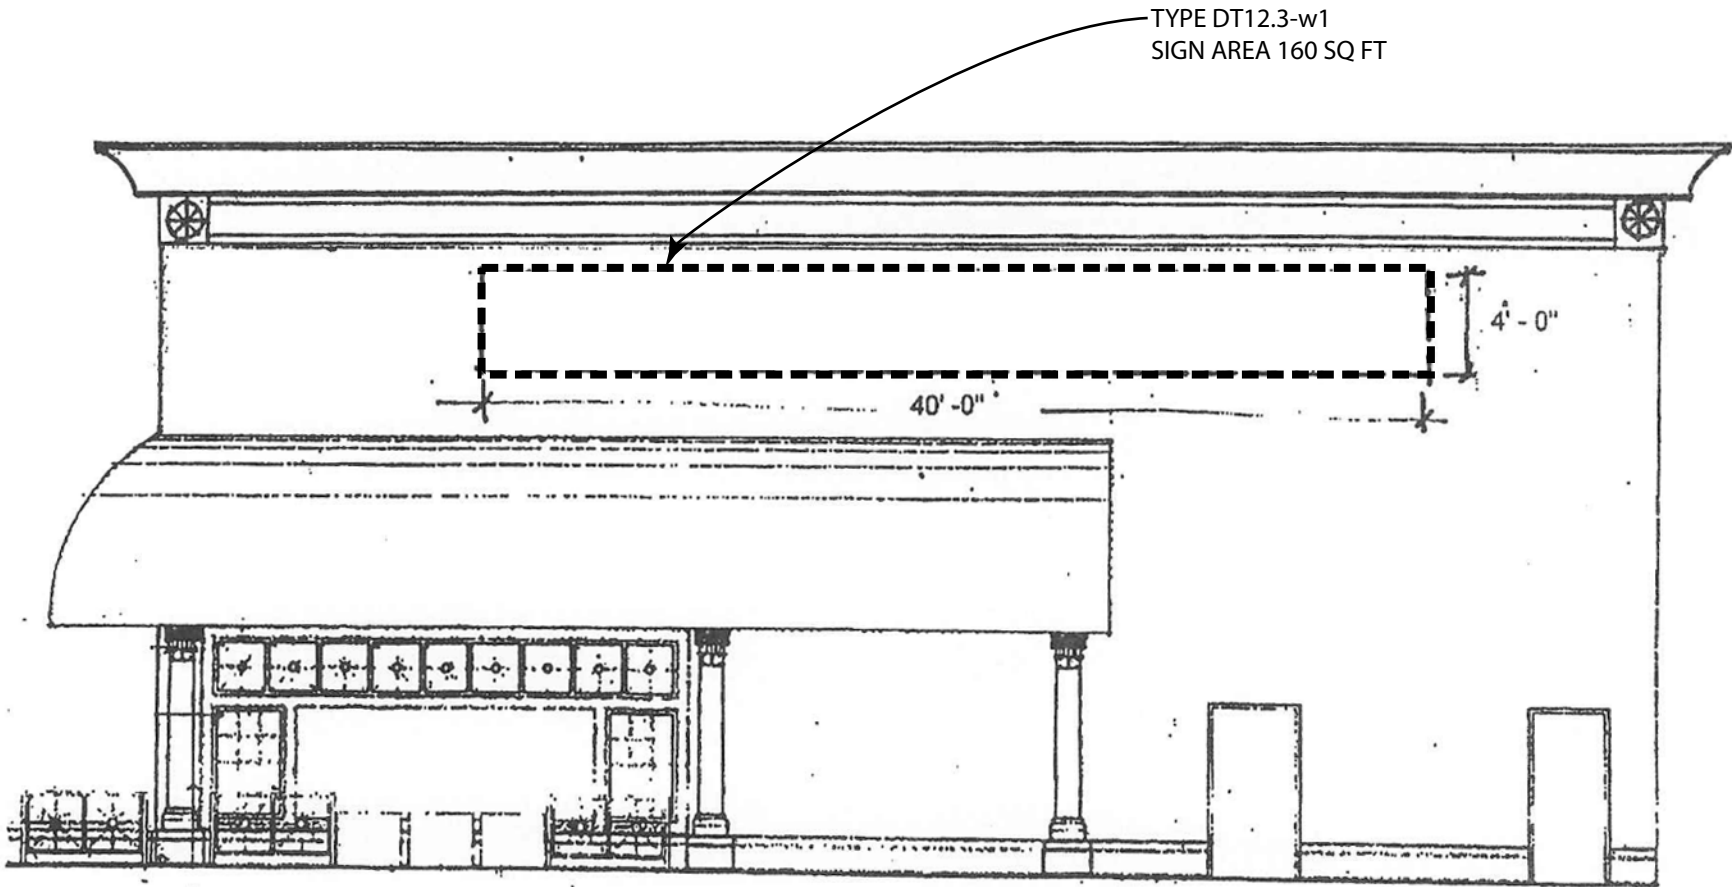

WEST ELEVATION

TYPE DT12.4-n1
SIGN AREA 120 SQ.FT.

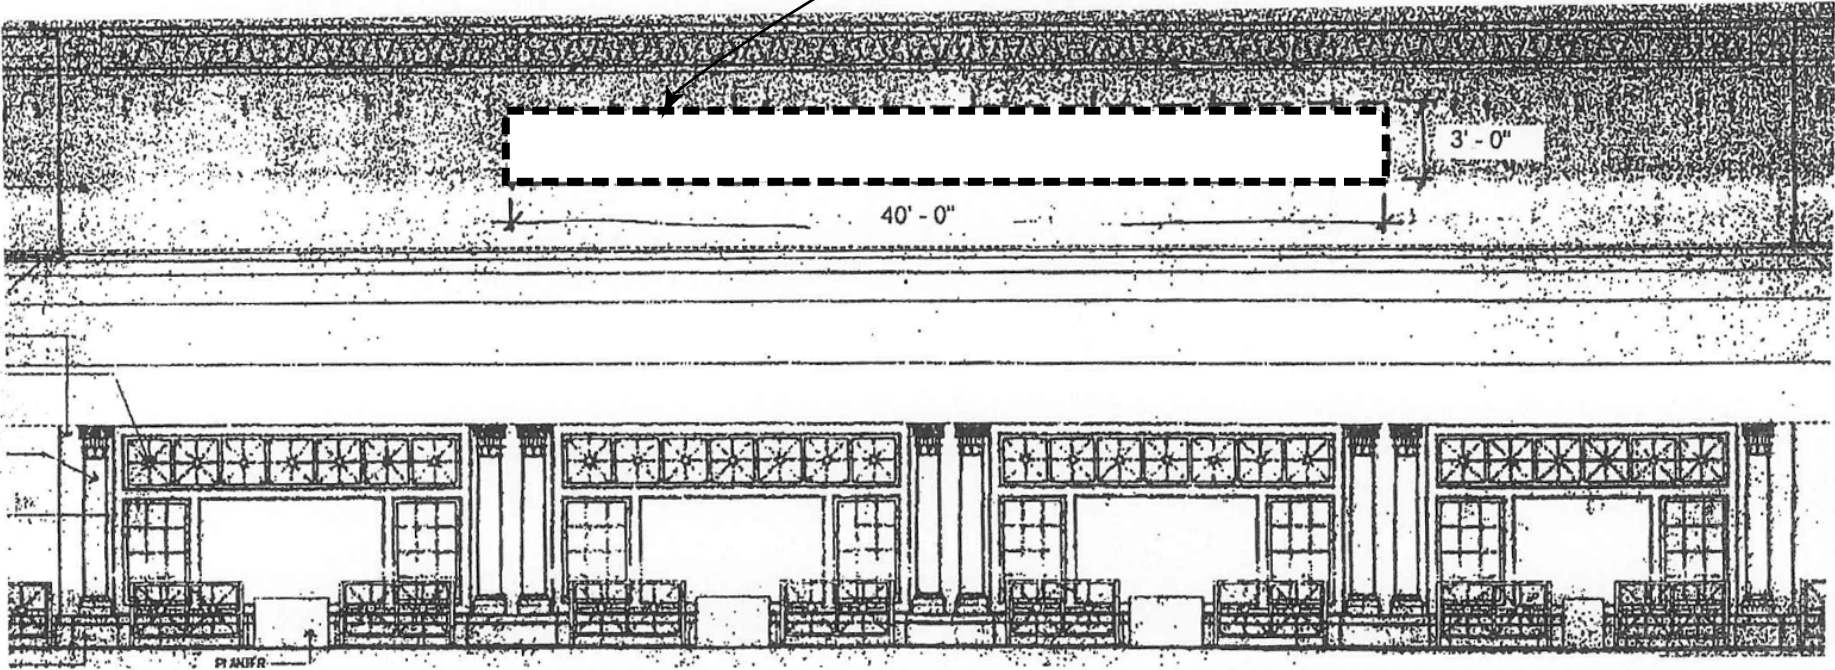


NORTH ELEVATION

Sign Type DT12

Cheesecake Factory

Status: Existing to Remain

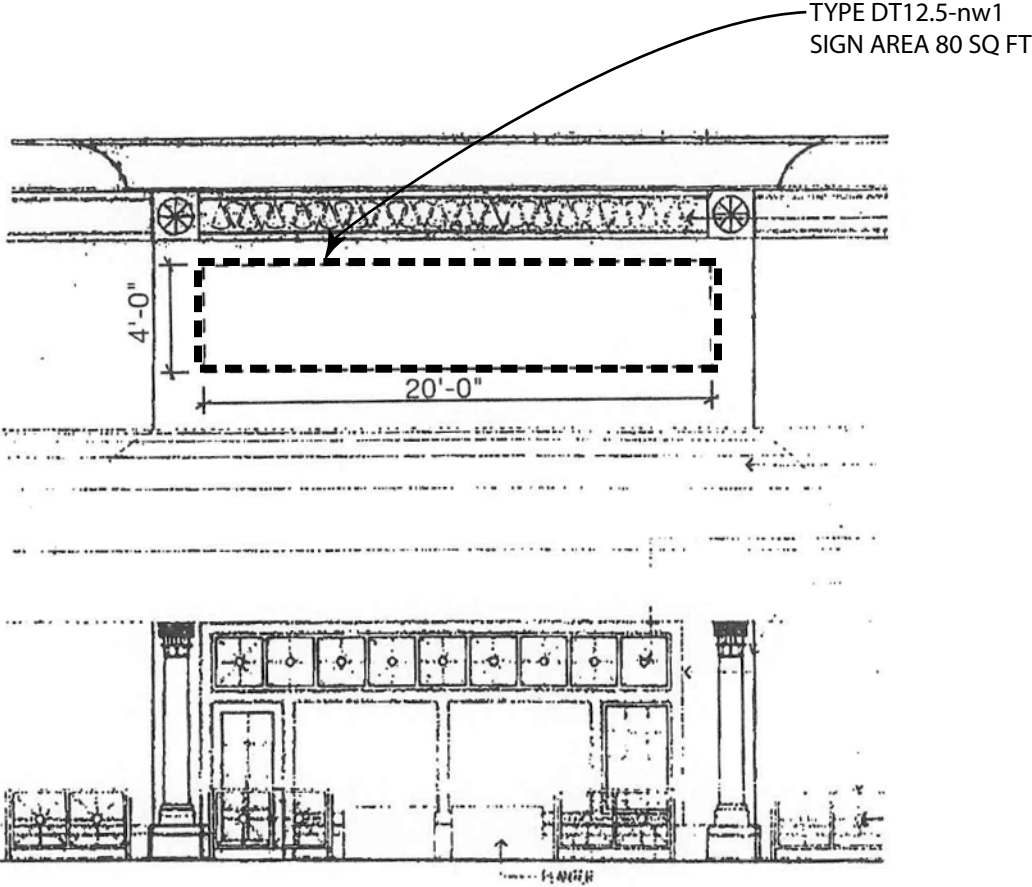


NORTHWEST ELEVATION


Sign Type DT13

California Pizza Kitchen

Status: Existing to Remain

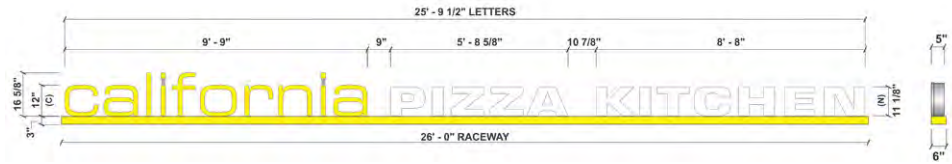

TYPE DT13.1-W1
CANOPY MOUNTED SIGN
(25'-9.5" X 19 5/8")
26.85 SQ. FT.

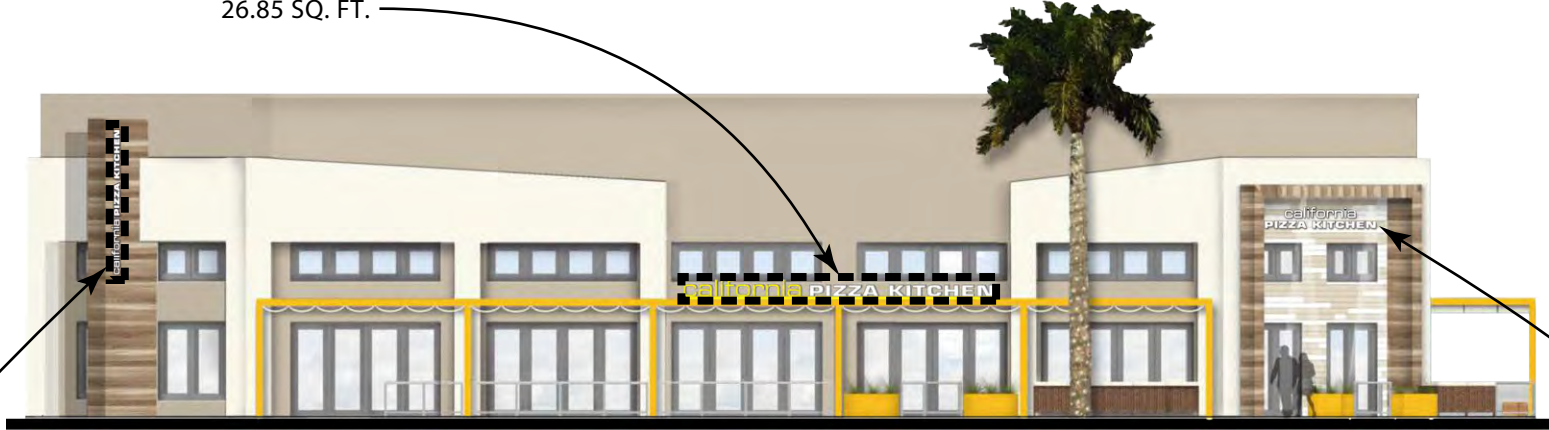

SOUTH ELEVATION

TYPE DT13.1-SW1
(17'-2" X 11 3/8")
17.16 SQ. FT.



TYPE DT13.1-E1
AT STOREFRONT
(15'-7" X 36")
46.75 SQ. FT.

Status: Existing to Remain




TYPE DT13.2-NW1
(17'-2" X 11 3/8")
17.16 SQ. FT.
SEE DETAIL ON PREVIOUS PAGE


WEST ELEVATION




Status: Existing to Remain

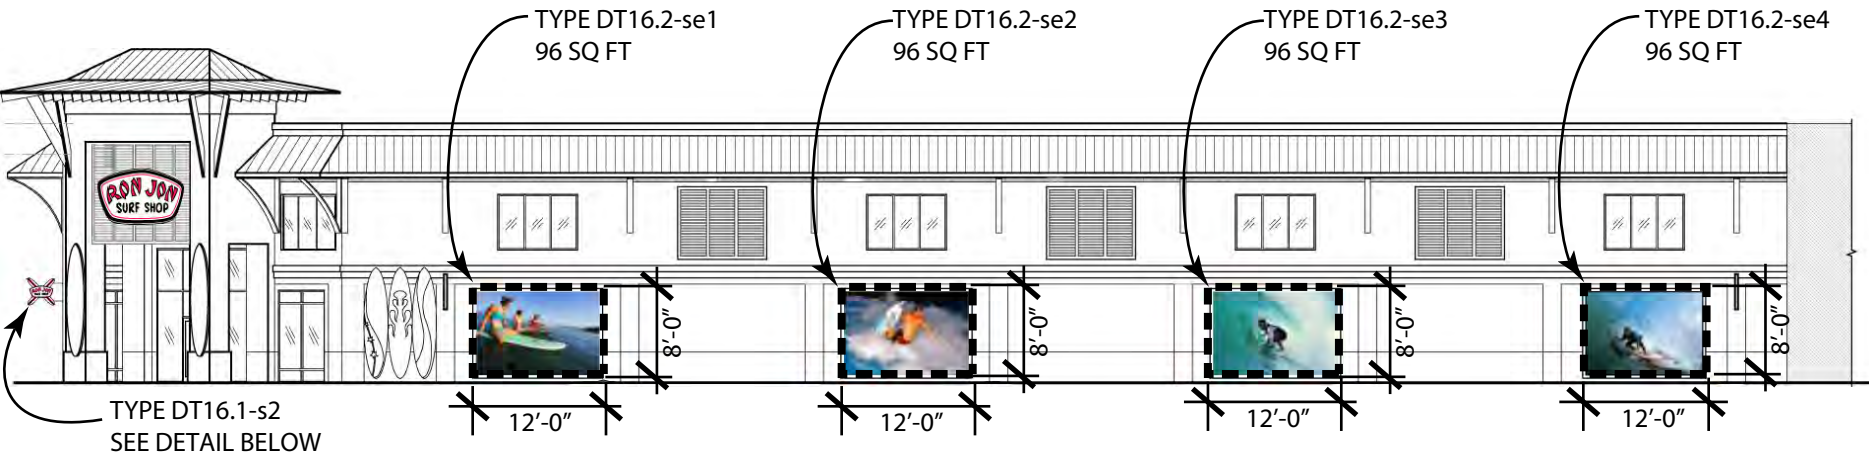

SOUTHEAST ELEVATION

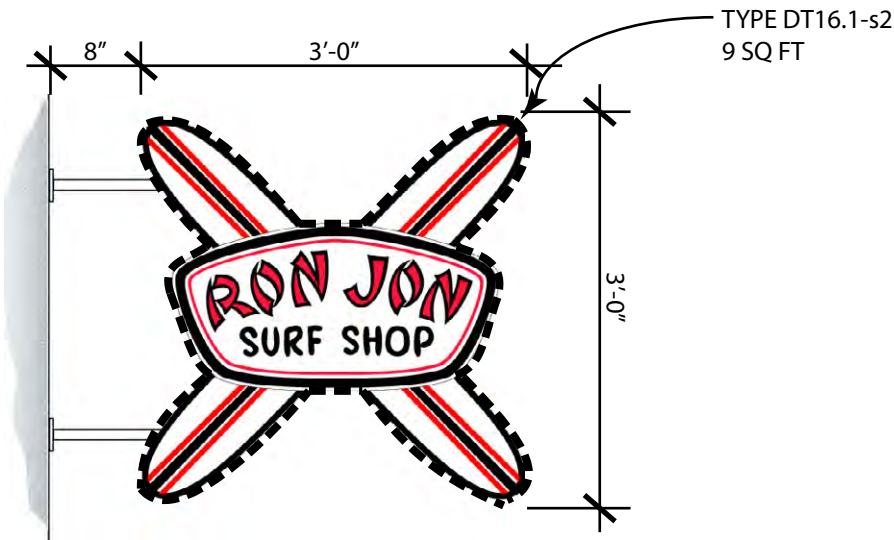


BLADE SIGN

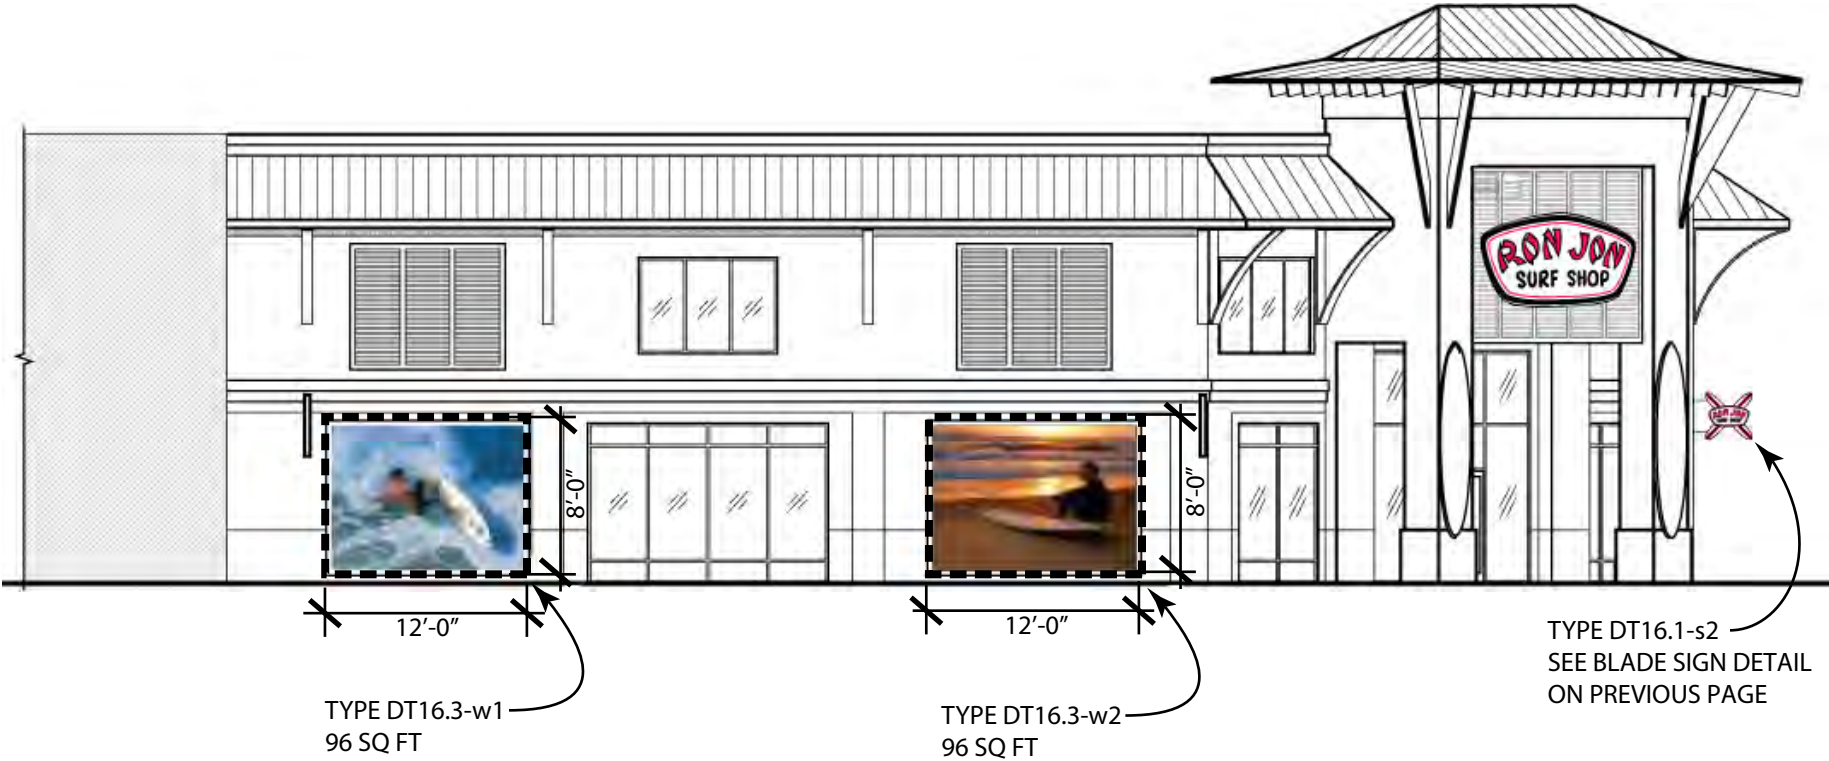


WEST ELEVATION

Status: Existing to Remain

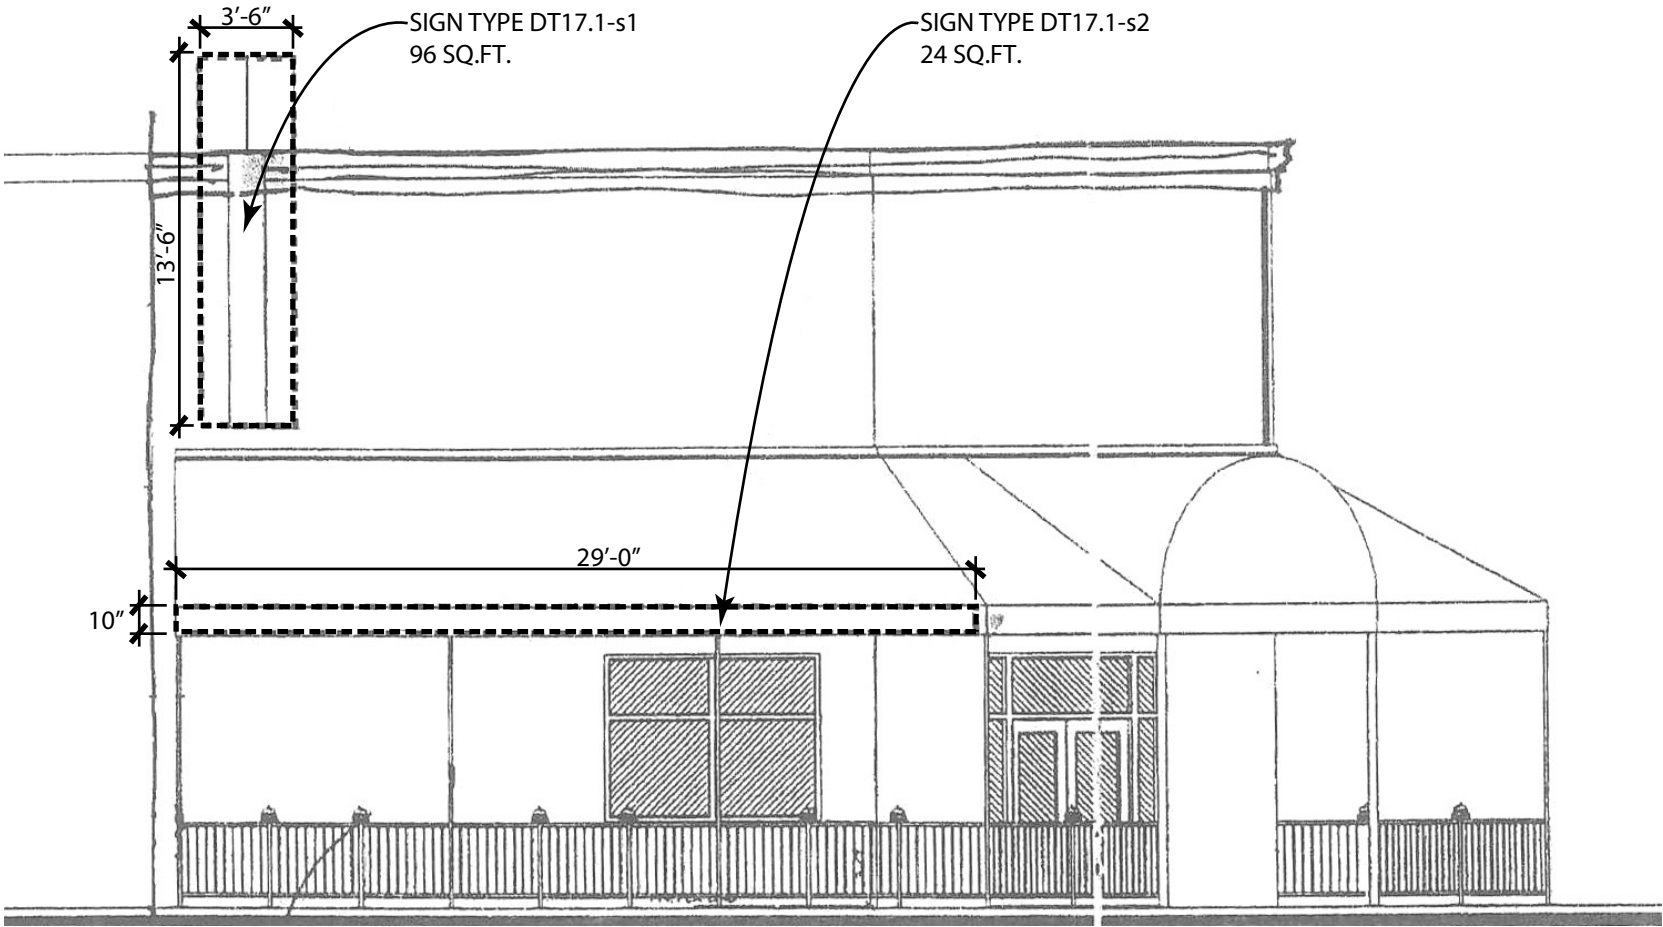


Status: Existing to Remain

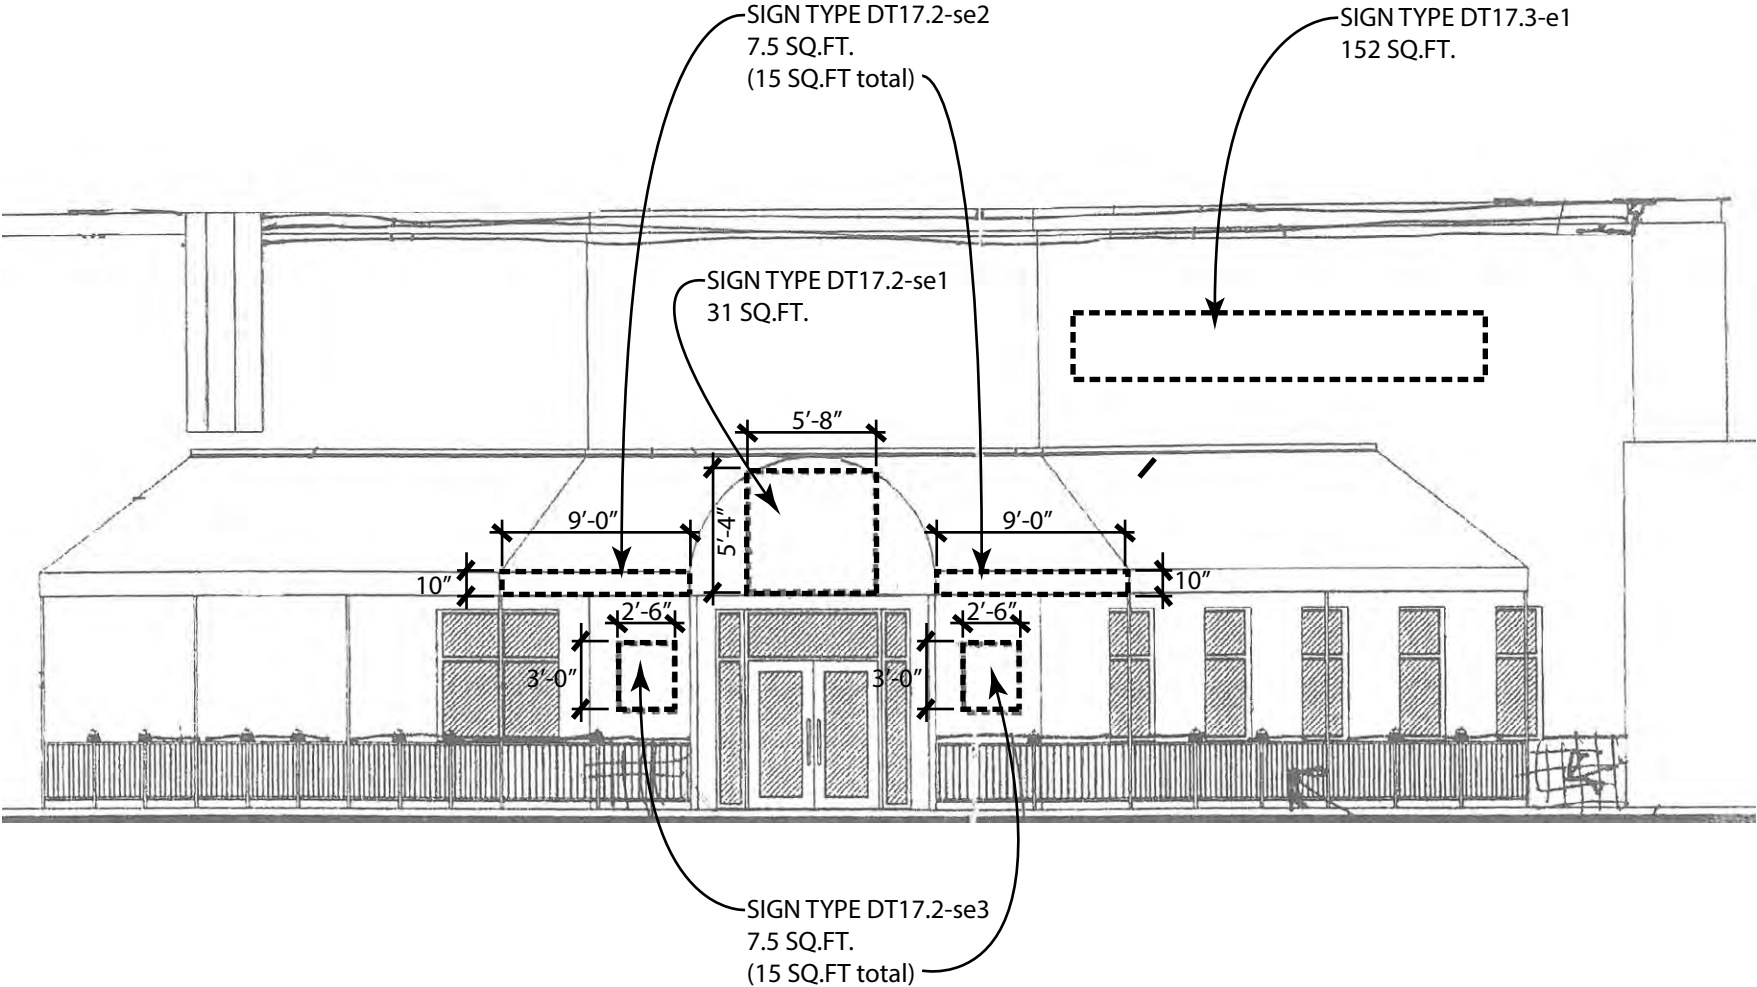


Sign Type DT17
Vacant Tenant Space


Status: Existing to Remain

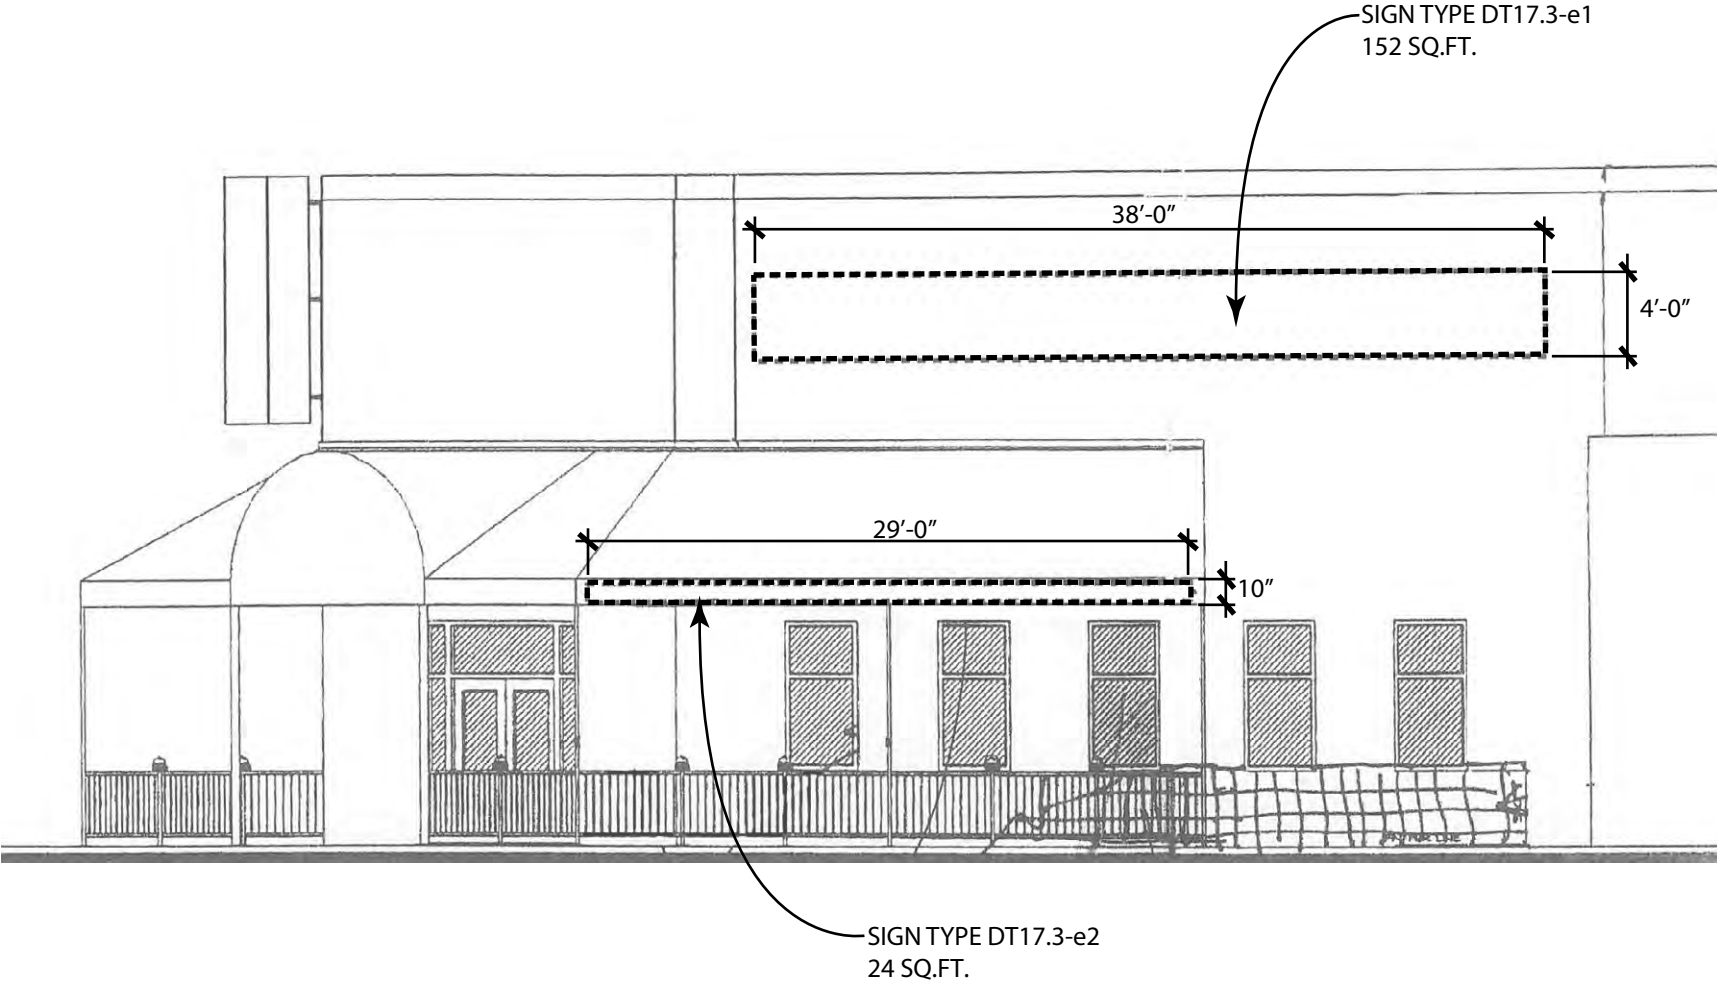

SIGN TYPE DT18.1-se1
148 SQ.FT.

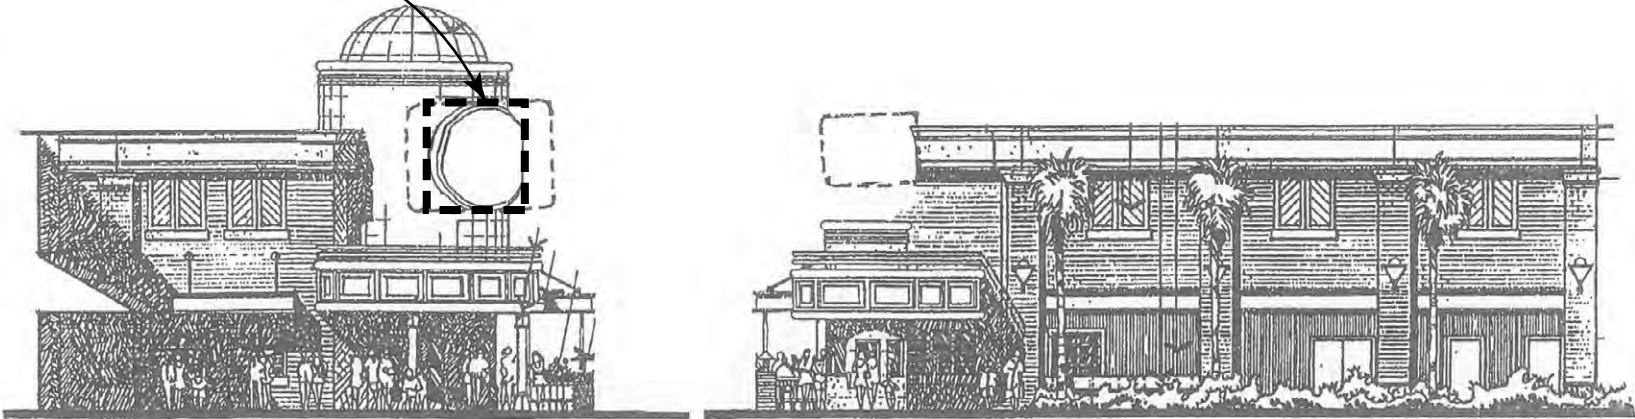


SIGN TYPE DT18.1-se1
148 SQ.FT.

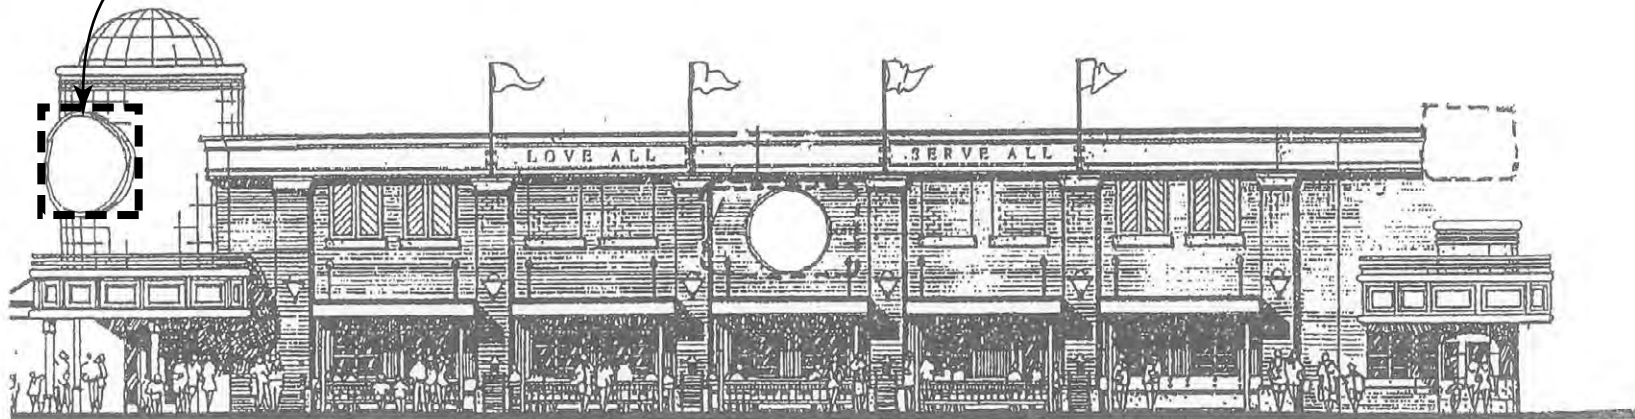

Sign Type DT18a

Texas de Brazil

Status: Existing to Remain

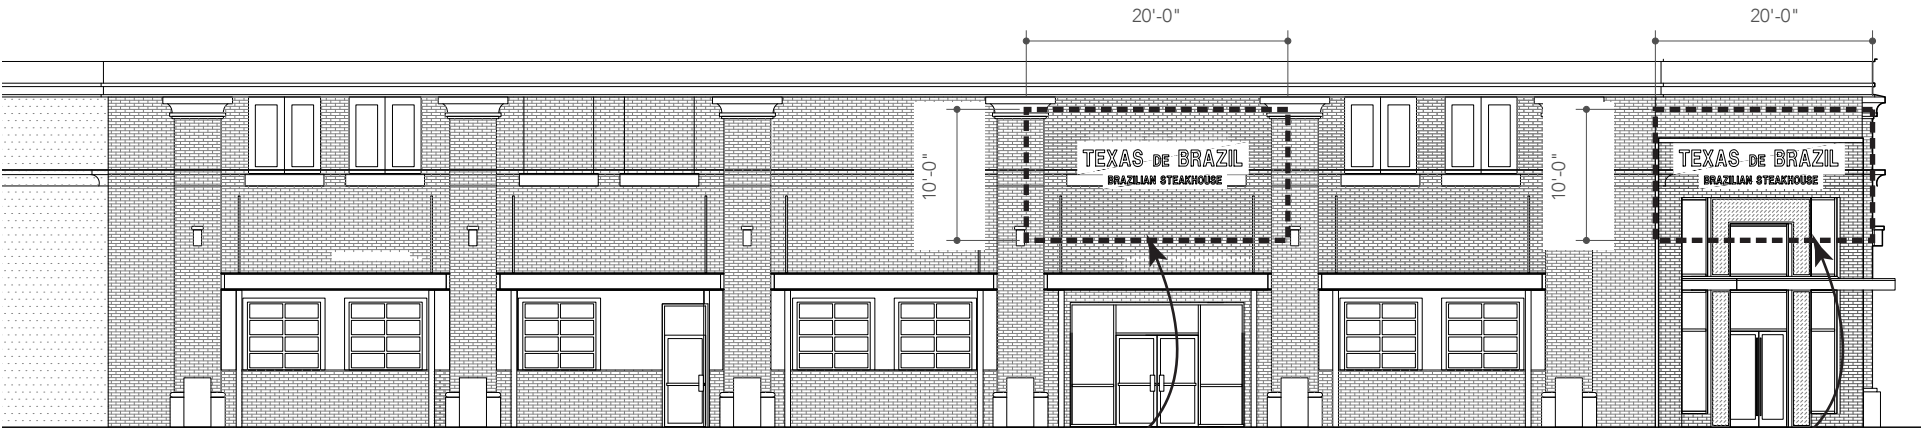

East Elevation

SIGN TYPE DT18a.1-e1
Area 200 SQ. FT.

SIGN TYPE DT18a.1-ne1
Area 200 SQ. FT.




North Elevation

SIGN TYPE DT18a.1-ne1
Area 200 SQ. FT.

Status: Existing to Remain



West Elevation

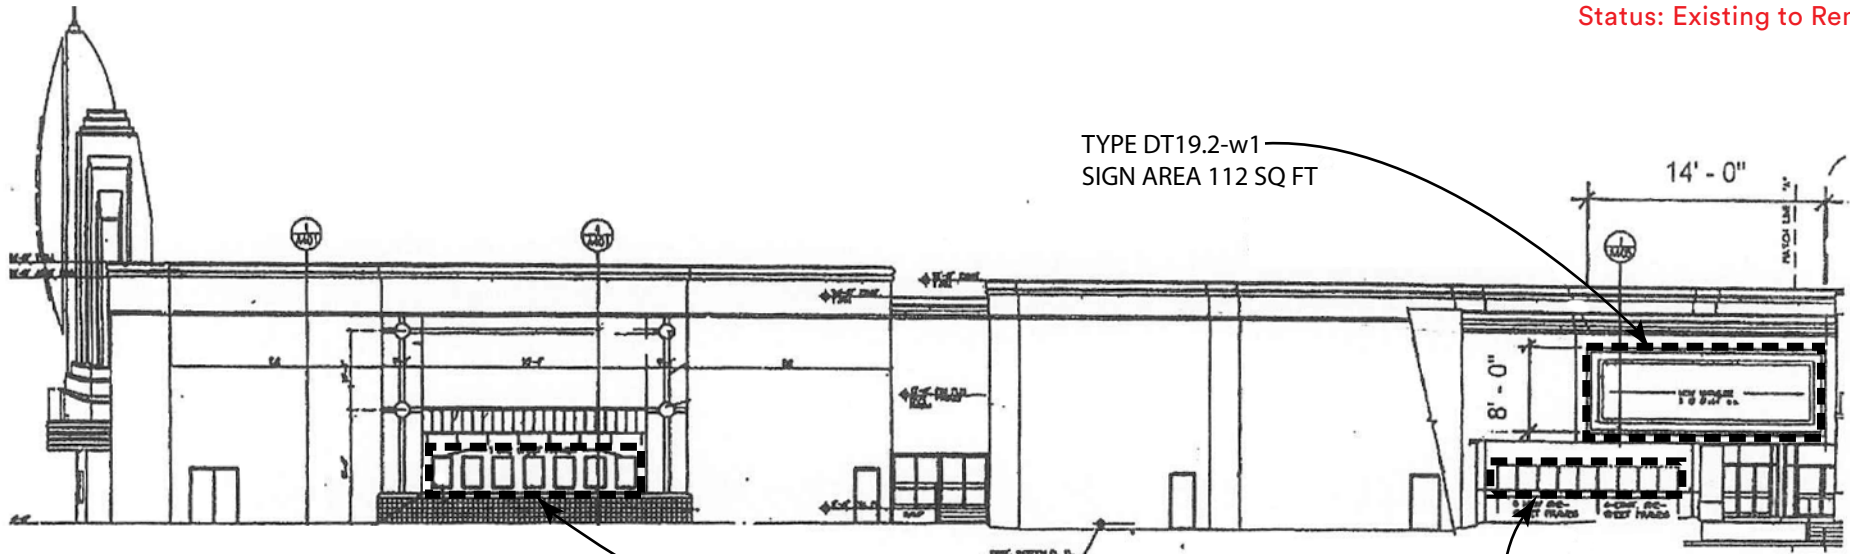


WEST ELEVATION

TYPE DT19.2-w4
SIGN AREA 112 SQ FT


TYPE DT19.2-w3
2'-6" x 3'-6" POSTERS
8.75 SQ FT EACH
7 TOTAL = 62 SQ FT


TYPE DT19.2-w2
2'-6" x 3'-6" POSTERS
8.75 SQ FT EACH
9 TOTAL = 79 SQ FT

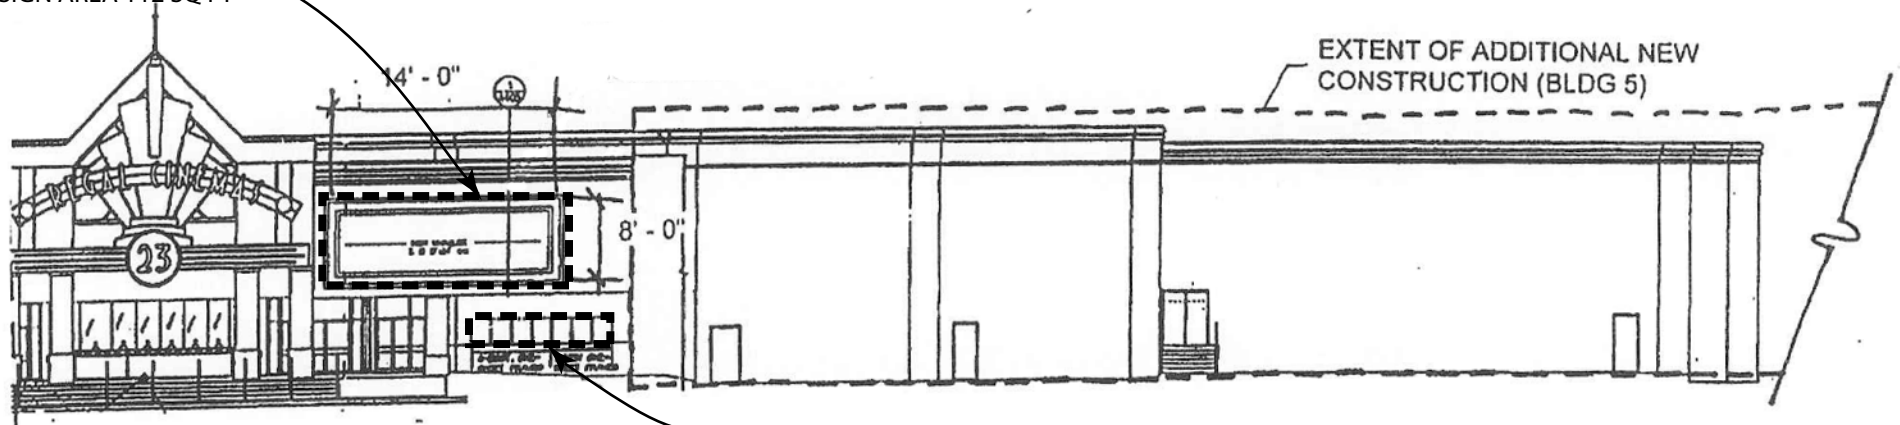

WEST ELEVATION

TYPE DT19.2-w5
2'-6" x 3'-6" POSTERS
8.75 SQ FT EACH
7 TOTAL = 62 SQ FT

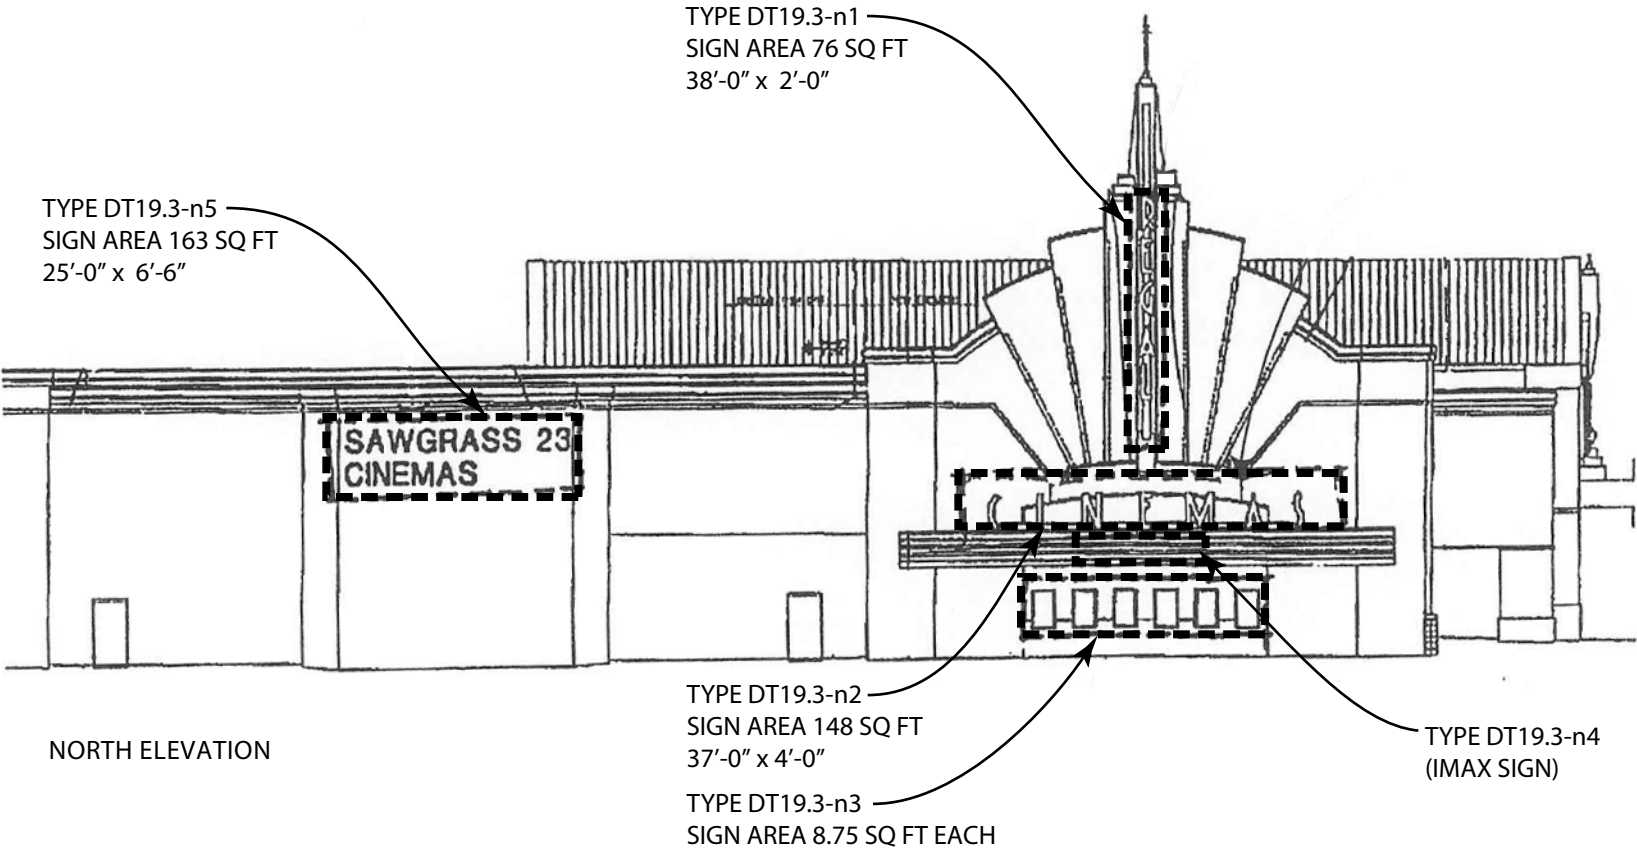

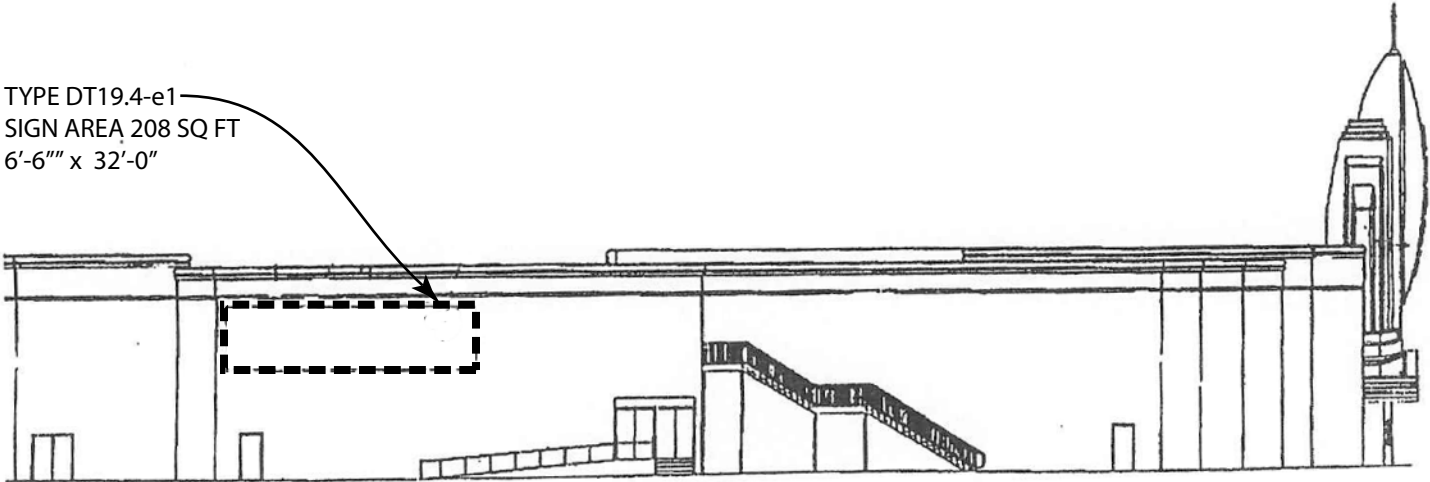


EAST ELEVATION

Existing sign locations to be relocated (DT20.1-se1, DT20.1-se5, DT20.1-se6)



Status: New signs and locations (DT20.6-se2)

Existing sign locations to be relocated (DT20.1-se1, DT20.1-se6, DT20.1-se6)

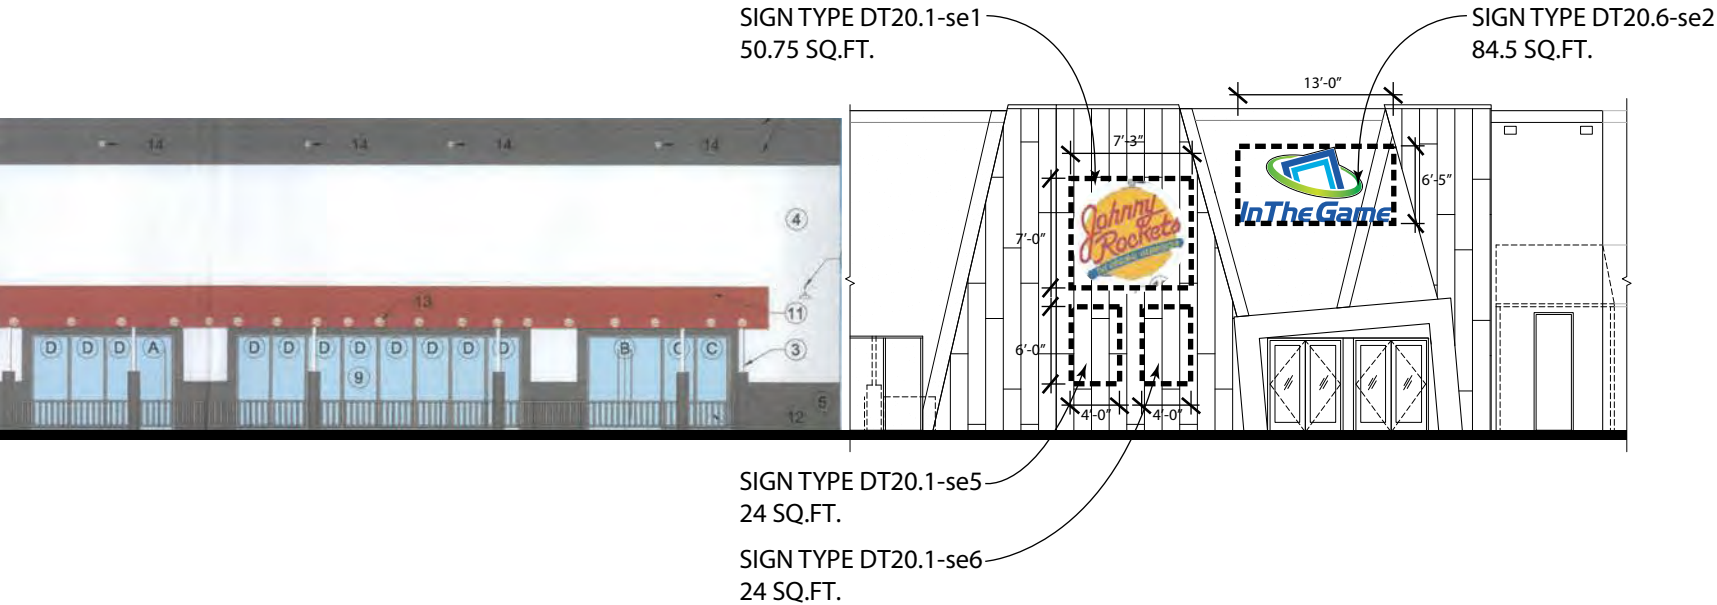


Sign Type DT20

Gameroom / Johnny Rockets


Status: Existing sign location to be removed (DT20.2-w1)

Existing sign locations to be remain (DT20.2-w2, DT20.2-sw1, DT20.2-sw2)

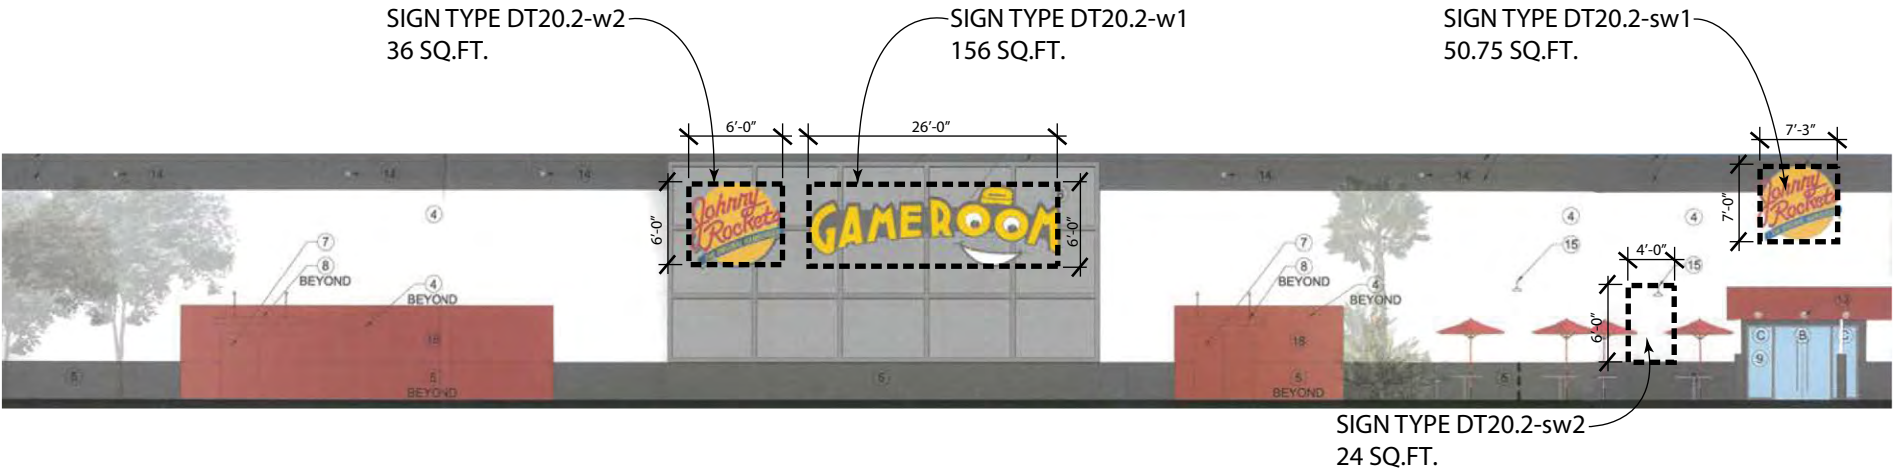


Status: New sign and location (DT20.5-w1)


Existing sign locations to be remain (DT20.2-w2, DT20.2-sw1, DT20.2-sw2)

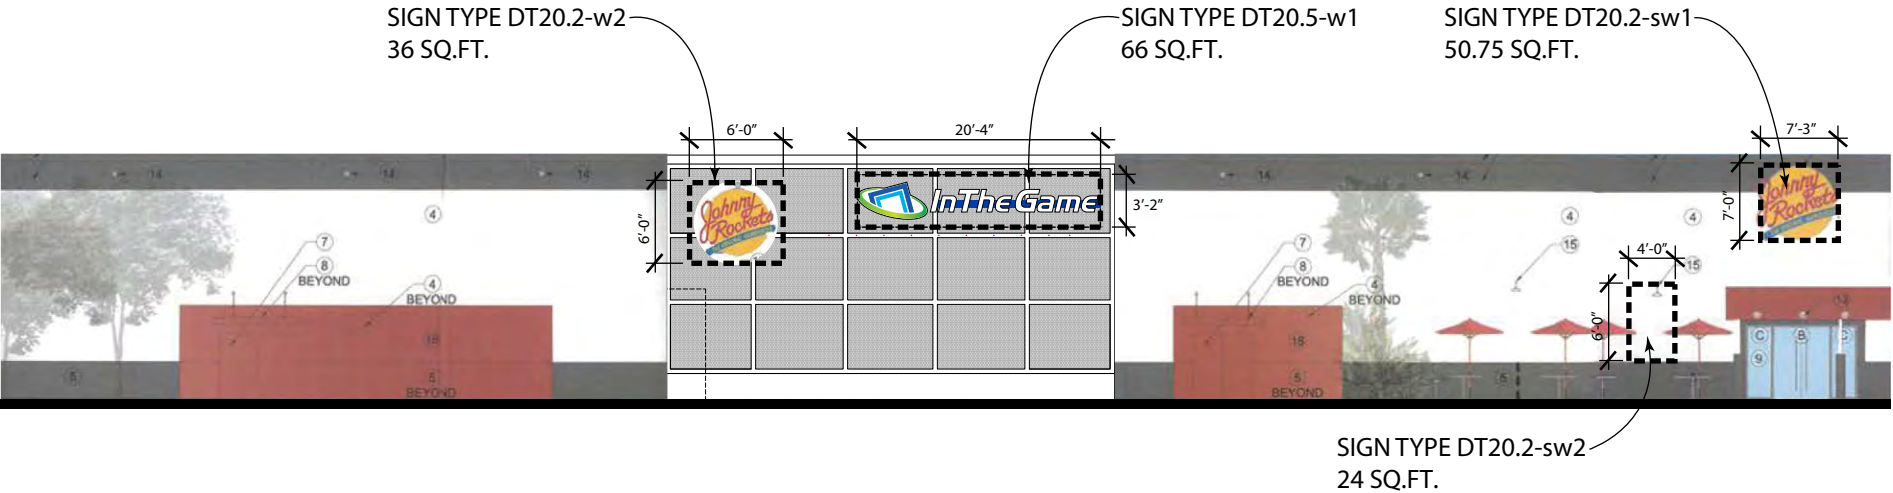

Status: Existing sign location to be removed (DT20.3-nw1)

Existing sign location to be remain (DT20.3-nw2)

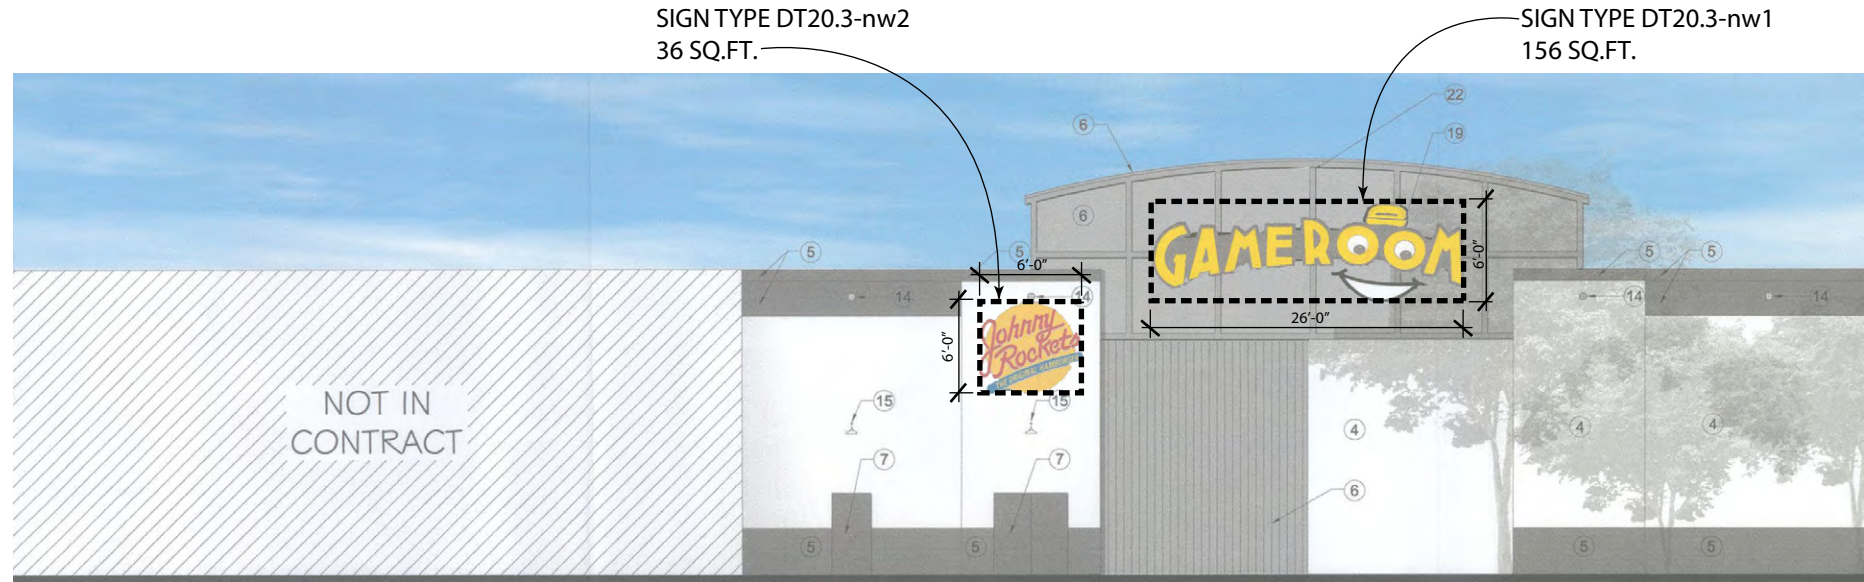


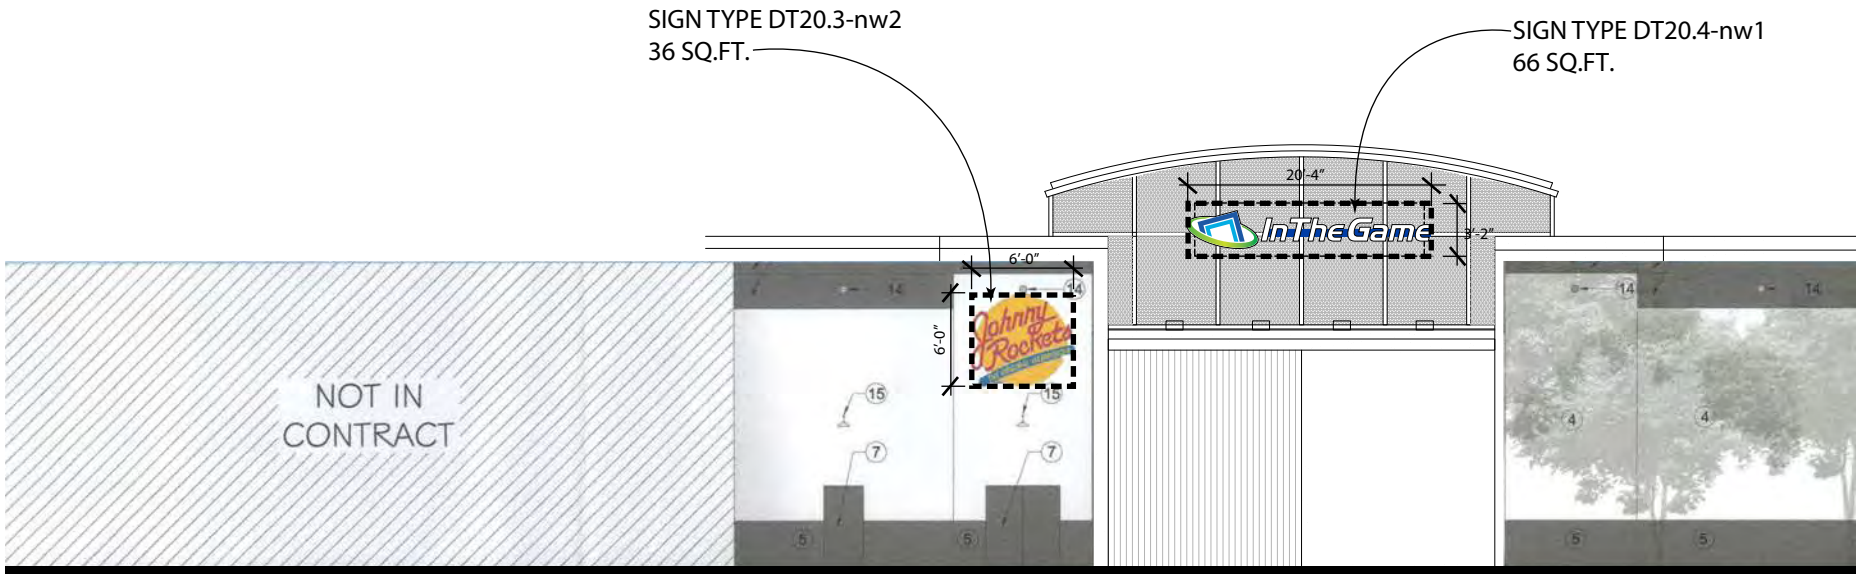


Sign Type DT21

Yard House

Status: Existing to Remain

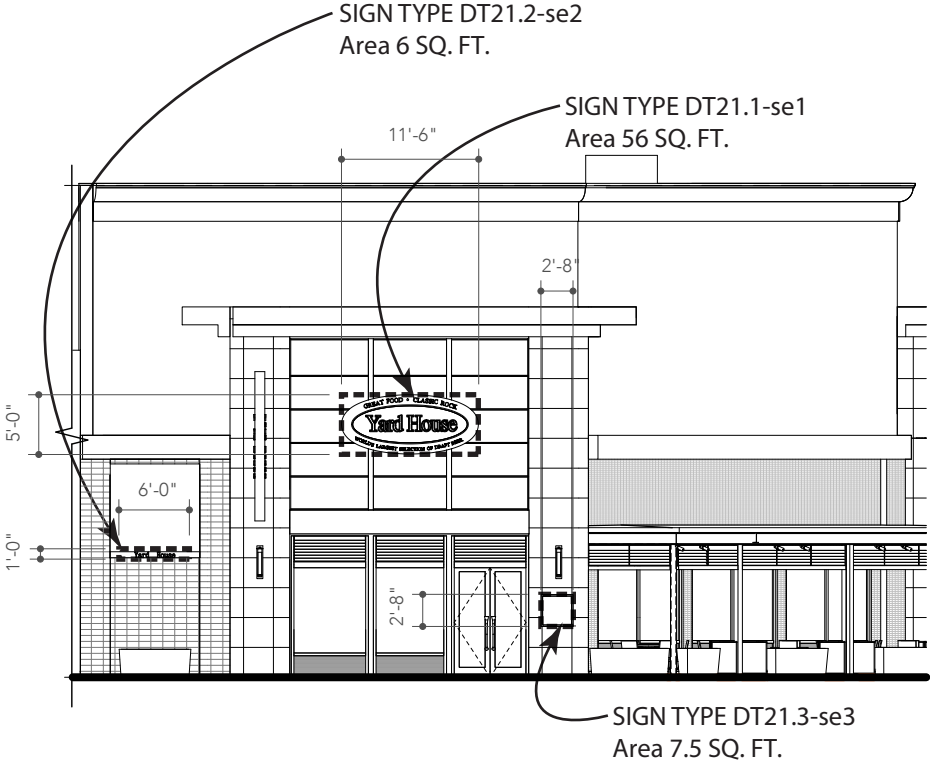

Southeast Elevation

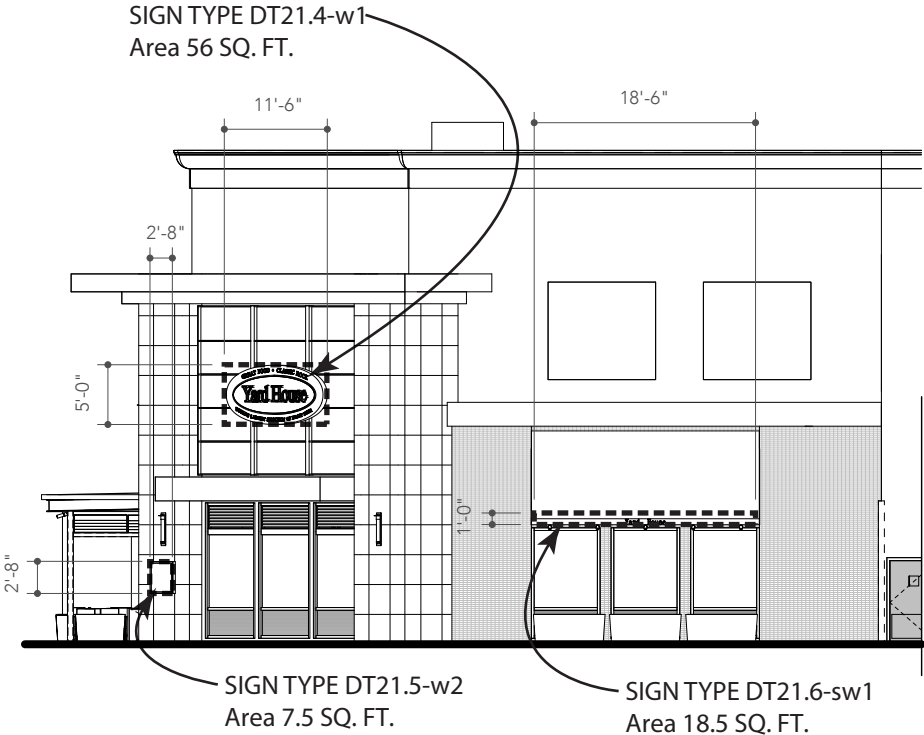


Southwest Elevation



Sign Type DT21

Yard House

Status: Existing to Remain

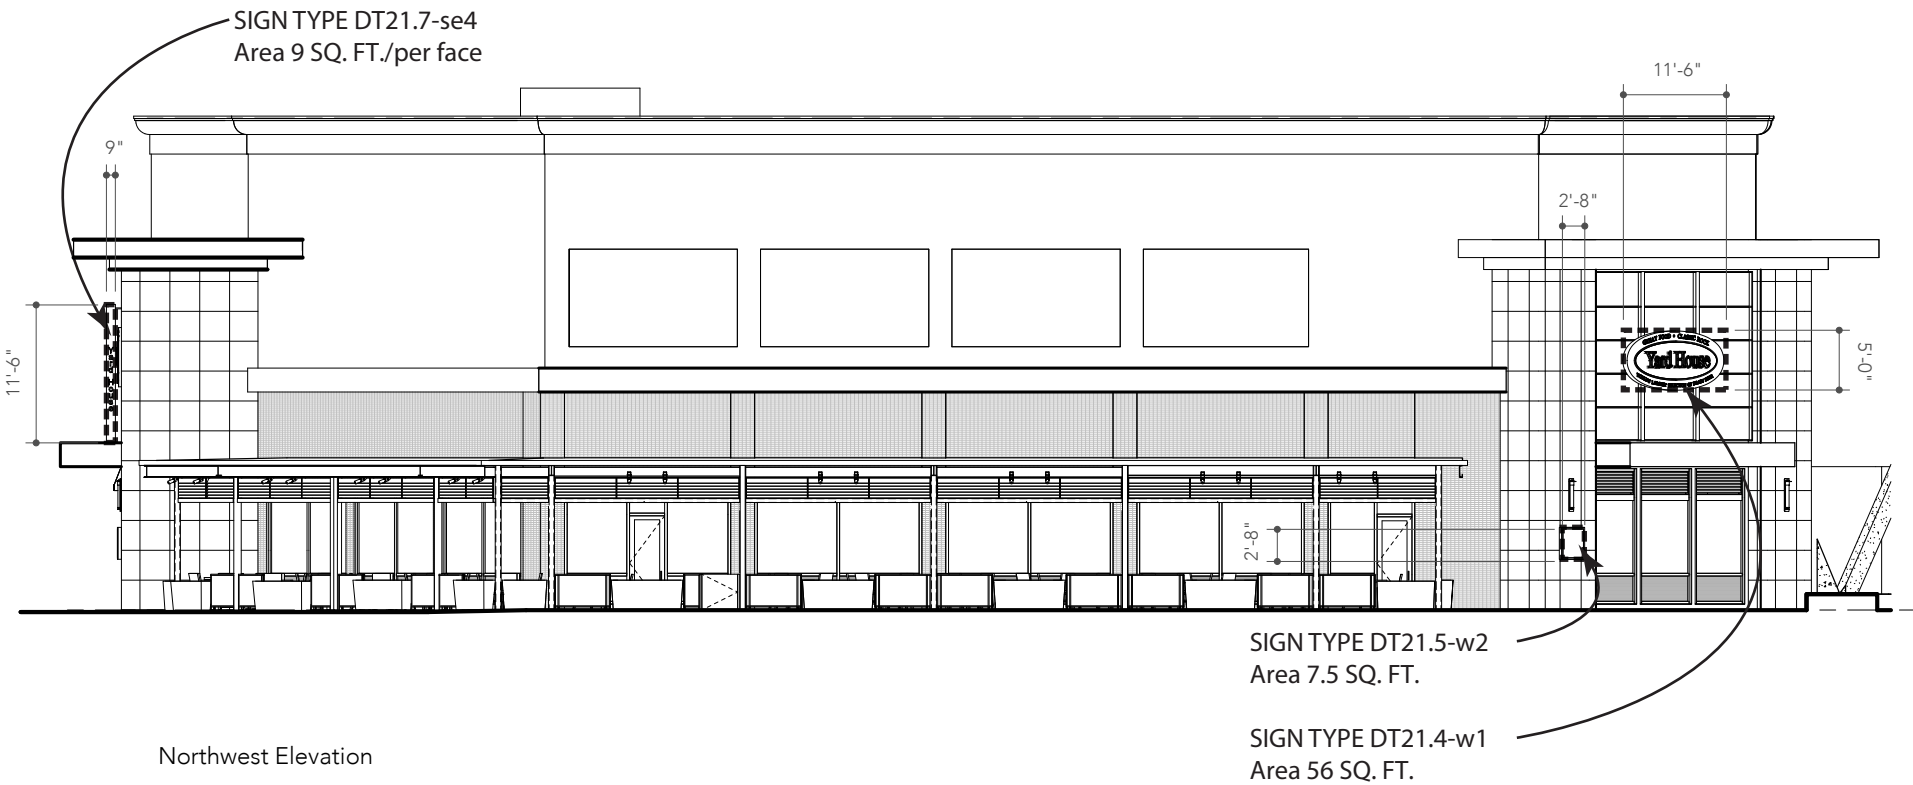


Status: Existing to Remain

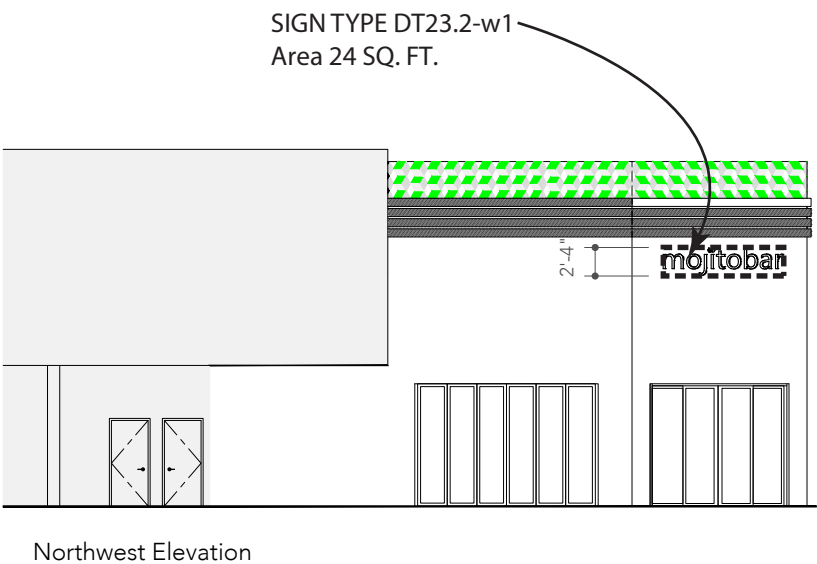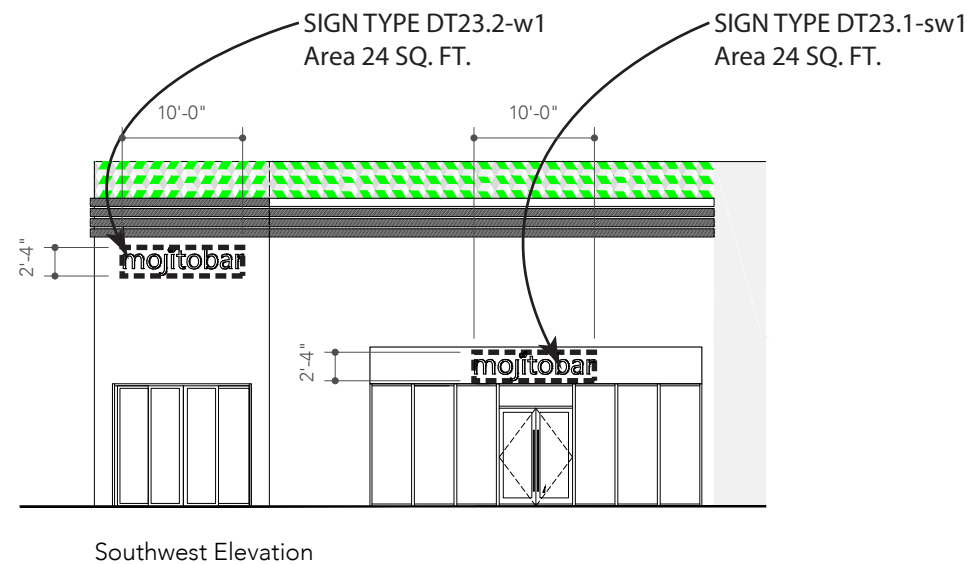


- Flexible LED Pixel Tape with waterproof cover.
- Up to 144 pixels per inch
 - 3 Lumen max.
 - Scrolling lighting effect
 - Power Rating: 20w @ 5v DC max.

SIGN TYPE DT24.1-sw1
Area 350 SQ. FT.

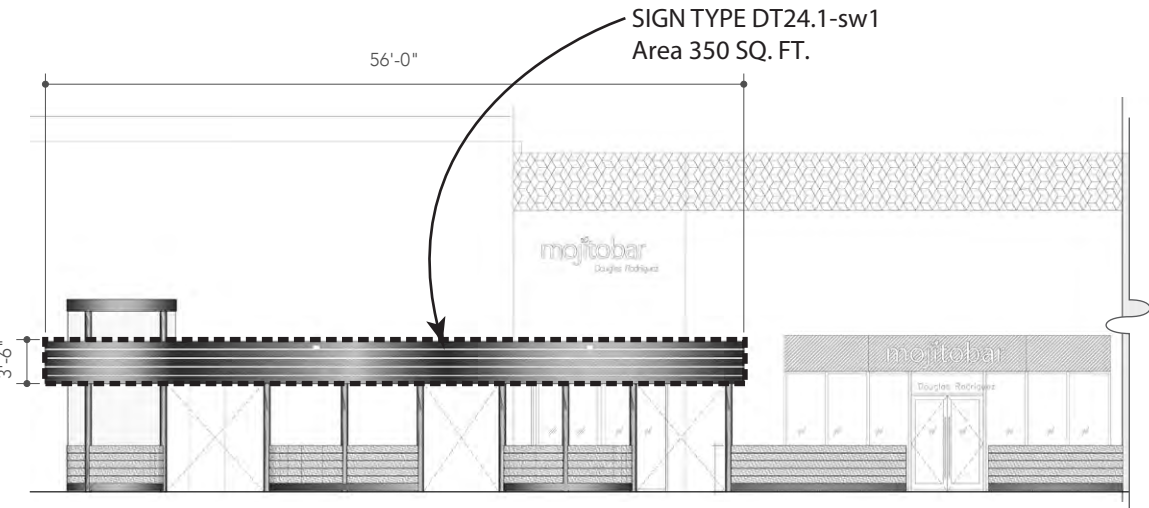


Southwest Elevation

SIGN TYPE DT24.1-nw1
Area 350 SQ. FT.

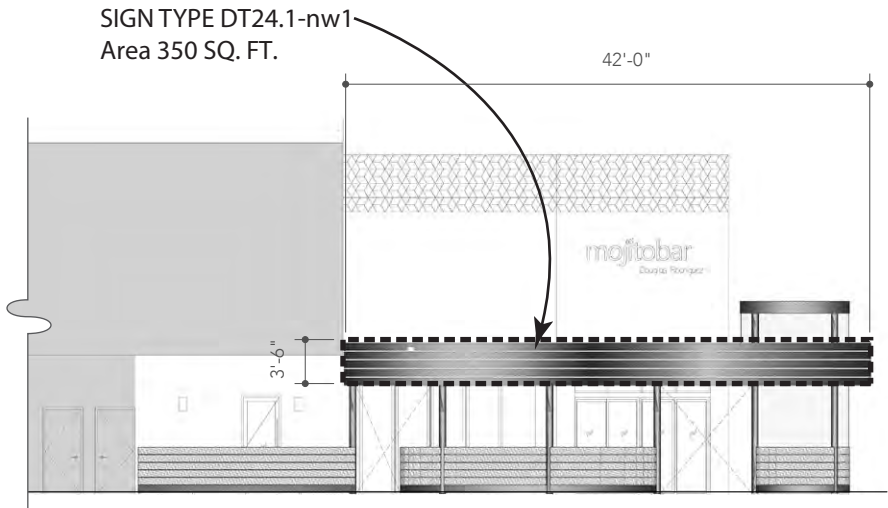



Northwest Elevation


Colonnade General Signage Location Plan

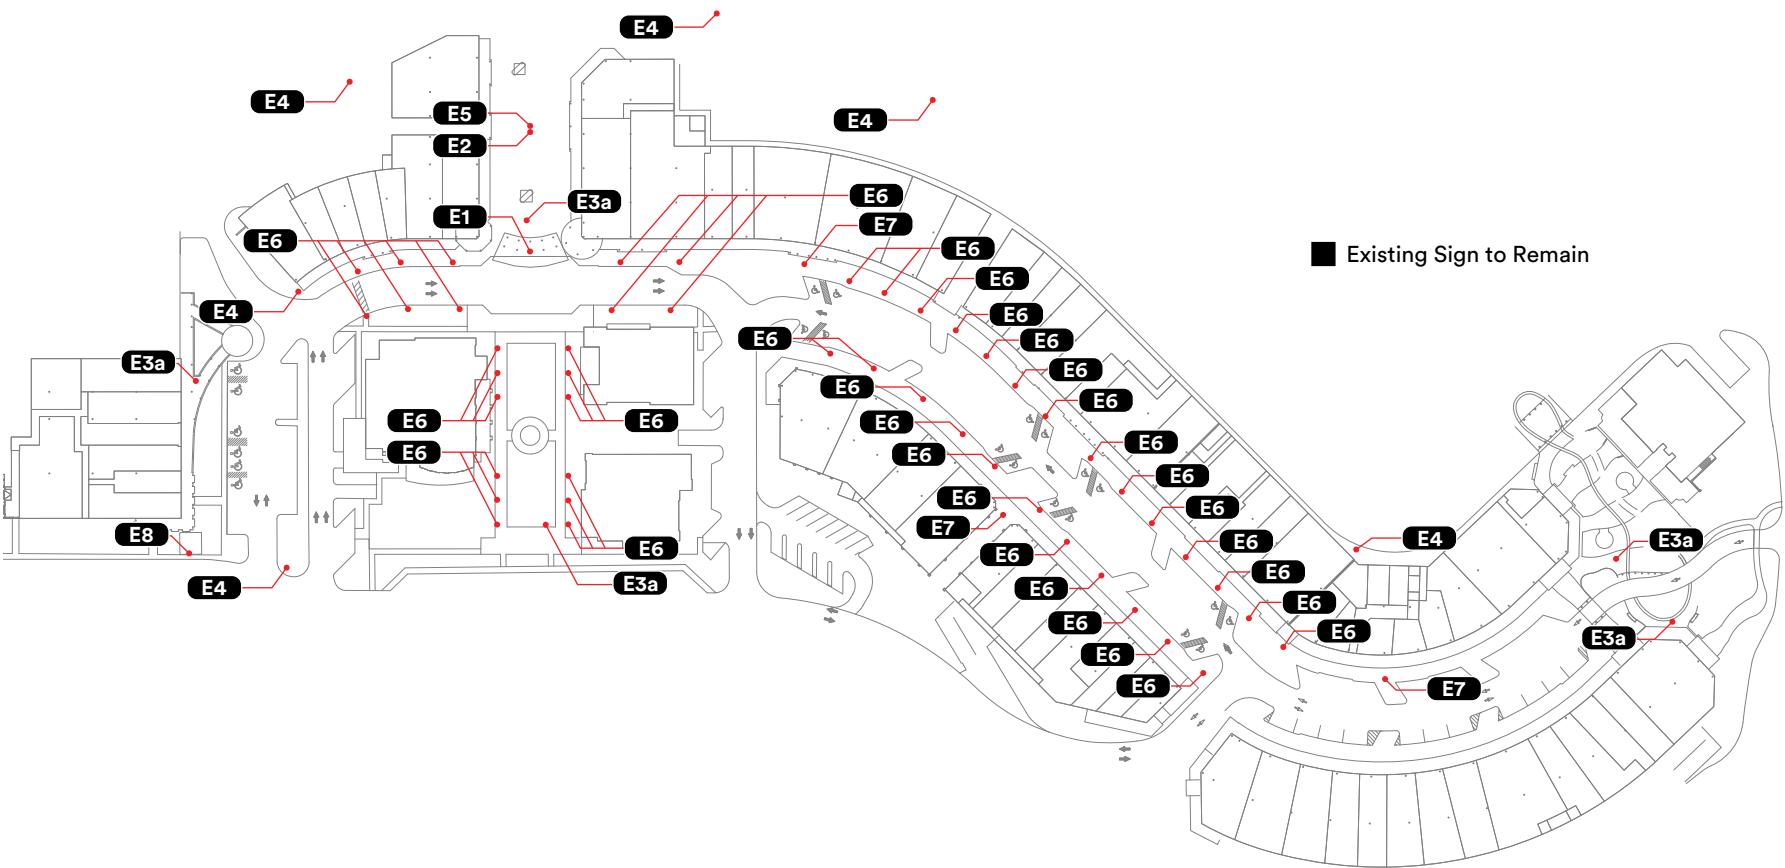

Status: Existing to Remain

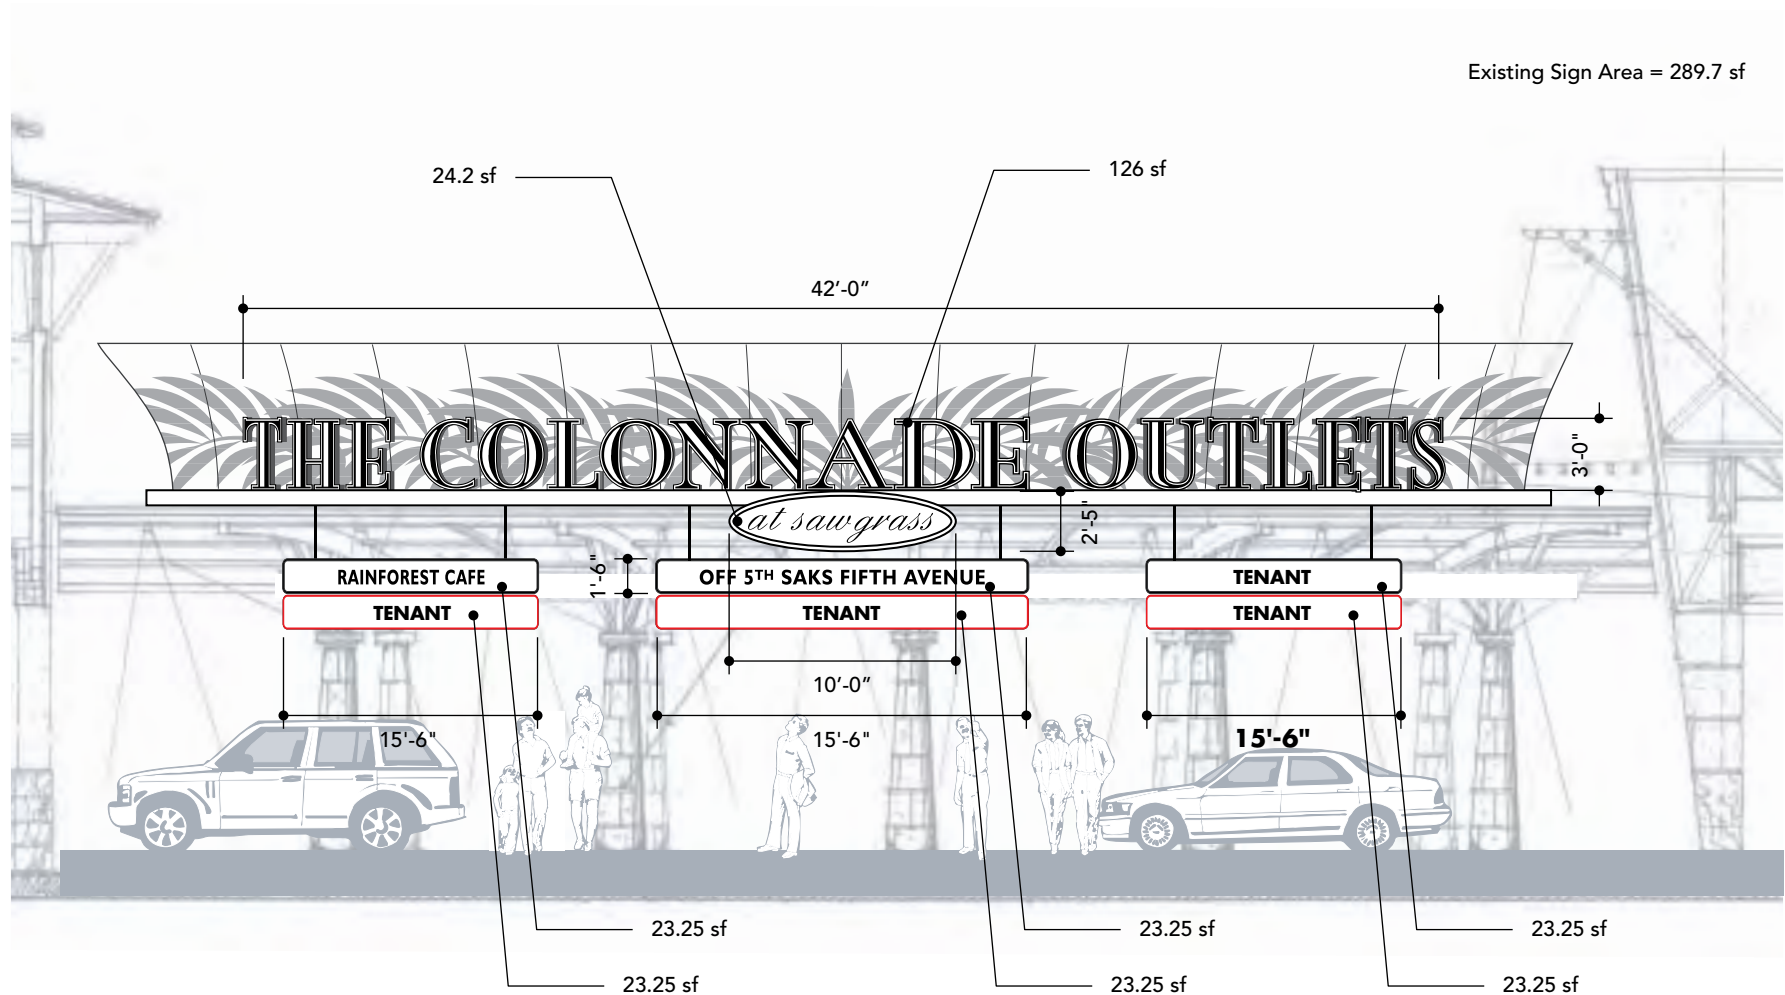

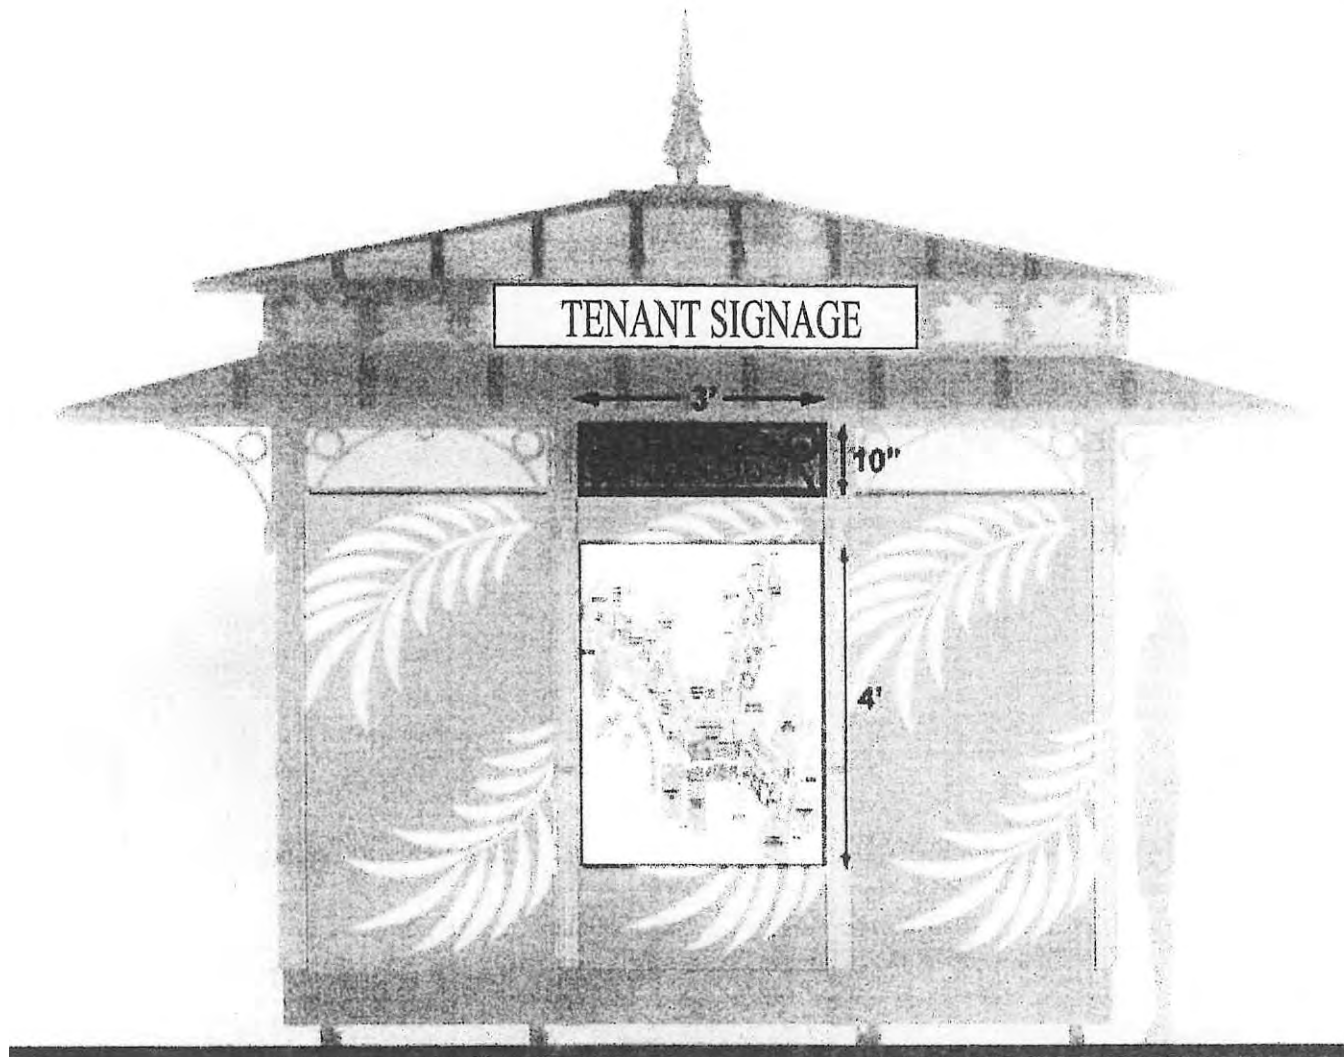

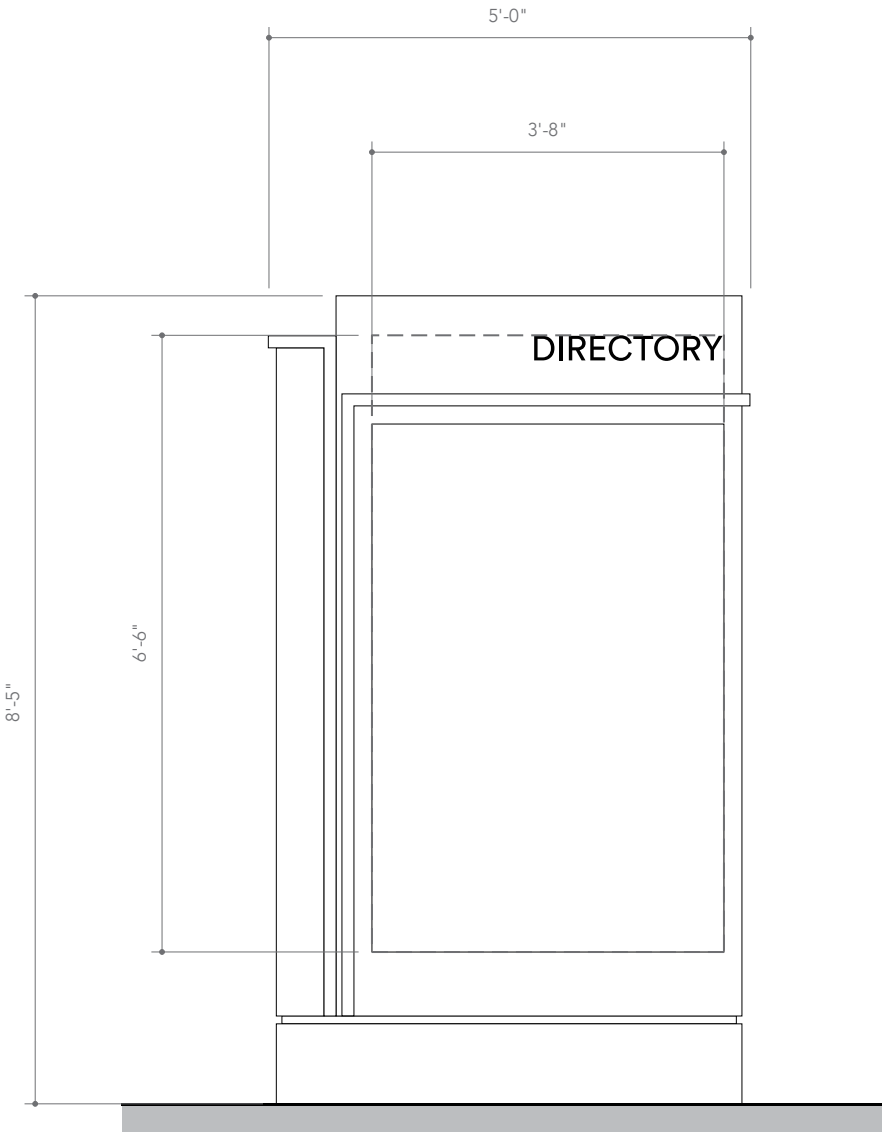


DOUBLE SIDED SIGN
Total Area = 86 sq. ft.
Sign Face Area = 43 sq. ft.
Copy Area = 24 sq. ft.

Sign Type E4

Service Court Directional


Status: Existing to Remain

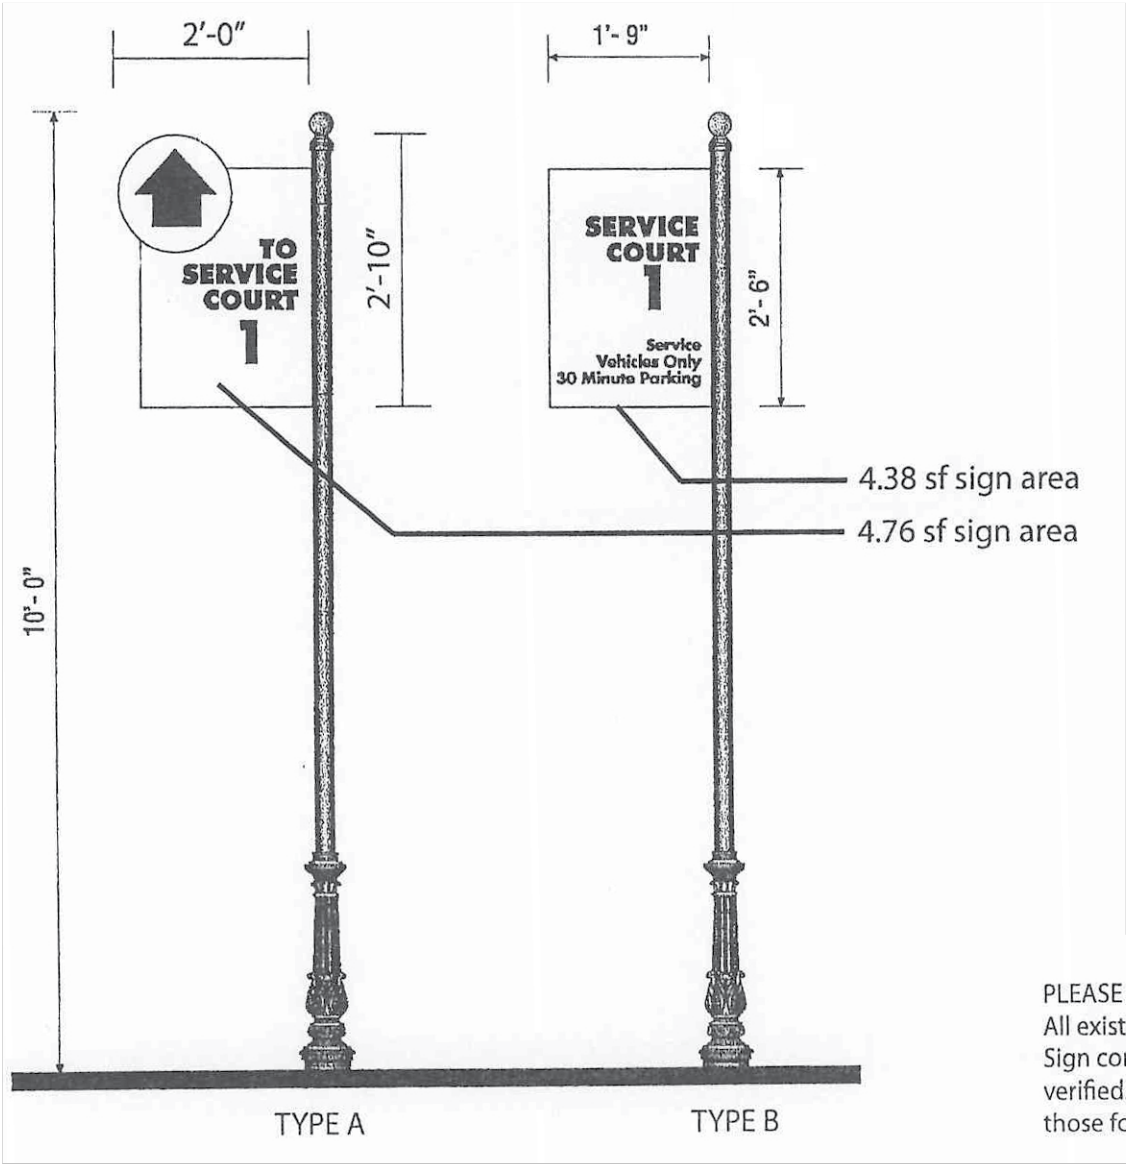

PLEASE NOTE:
All existing Service Directional Sign conditions shall be field verified. New signs shall match those found on site.


Sign Type E5
ATM Sign

Status: Existing to Remain

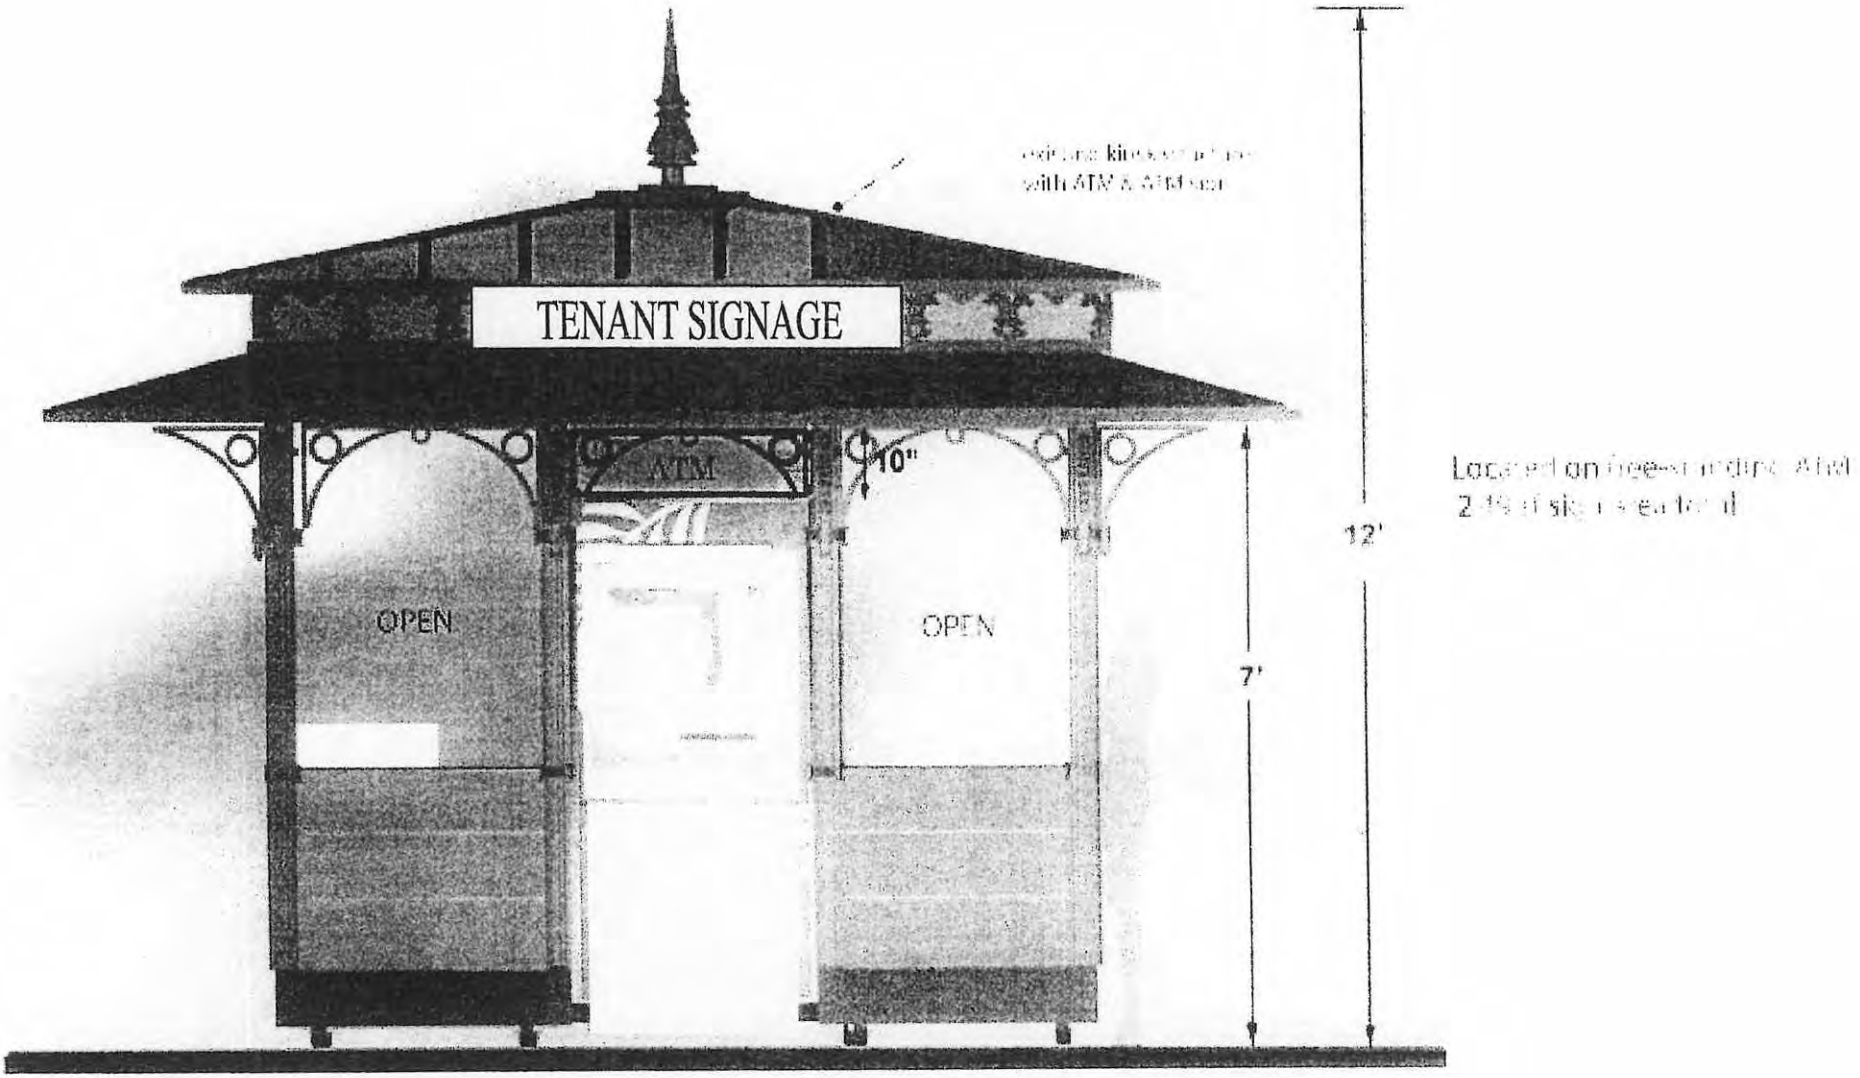

Sign Type E6
Lightpole Banner Graphic


Status: Existing to Remain

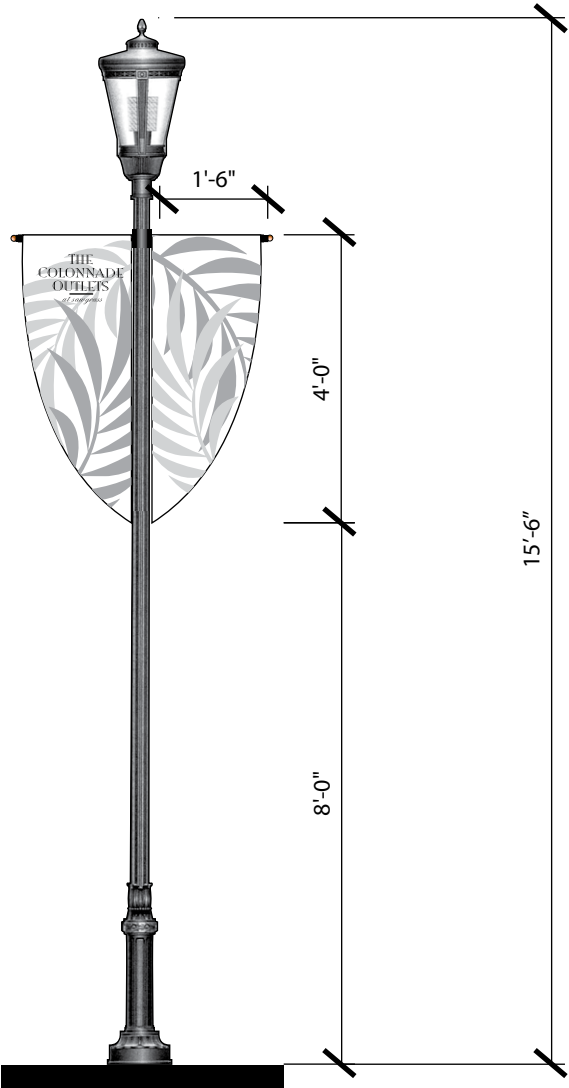

Sign Type E7

Colonnade Tenant Listing Sign

Status: Existing to Remain

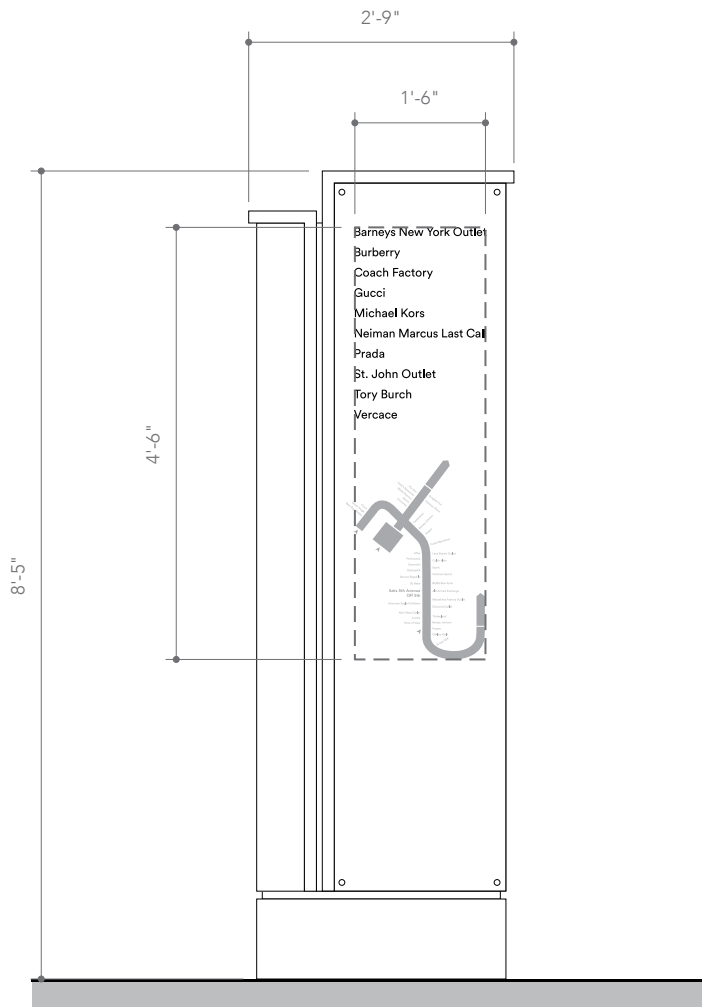

DOUBLE SIDED SIGN

Total Area = 46 sq. ft.


Sign Face Area = 23 sq. ft.

Copy Area = 7 sq. ft.

Sign Type E8

Colonnade Bridge Entry Sign


Status: Existing to Remain

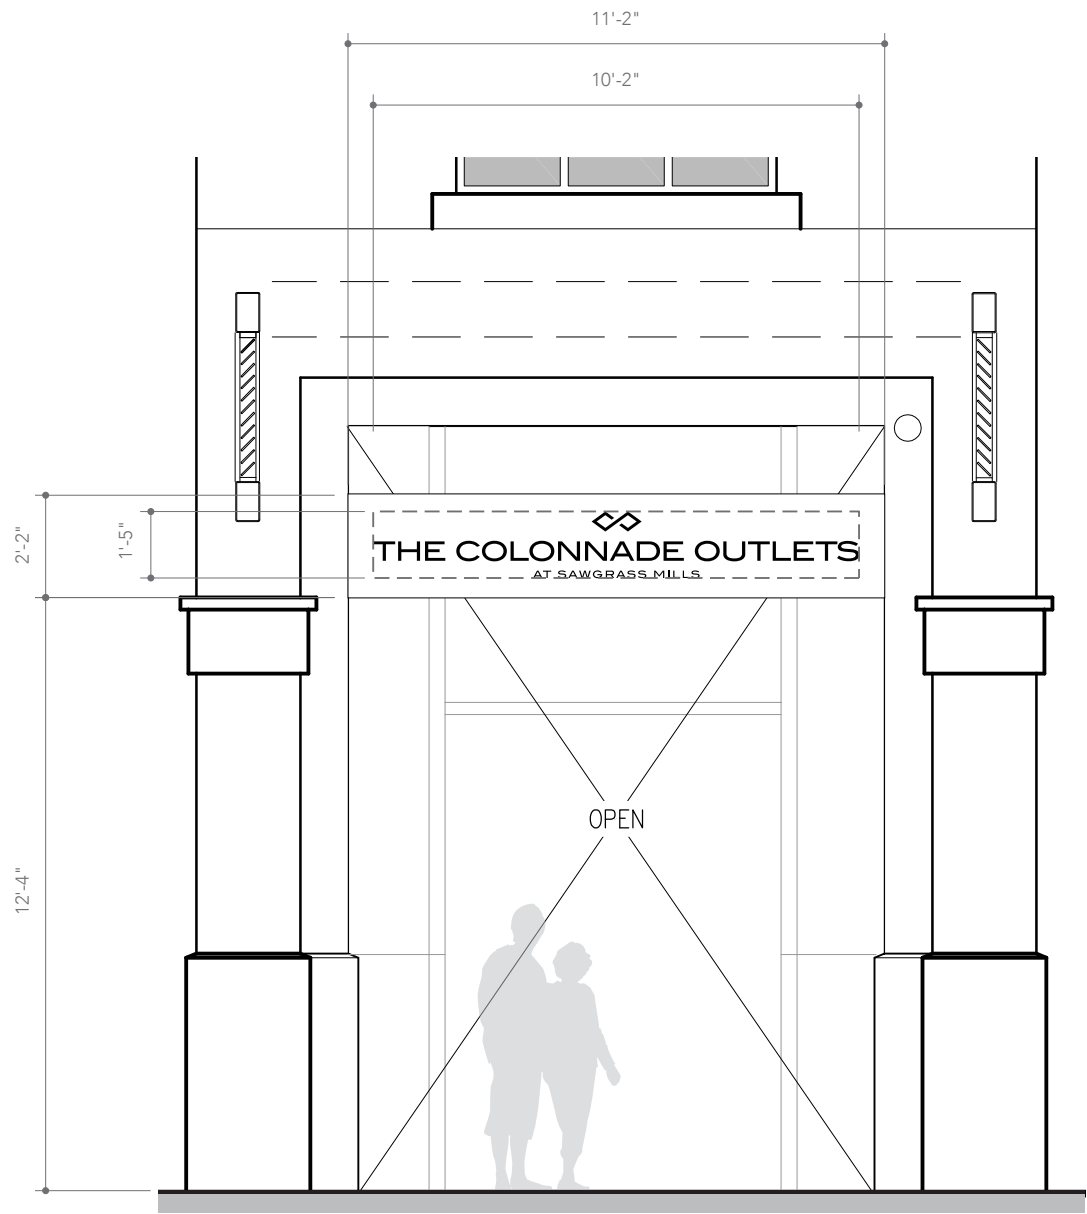

DOUBLE SIDED SIGN
Total Area = 51 sq. ft.
Sign Face Area = 25.5 sq. ft.
Copy Area = 15.5 sq. ft.

Colonnade Tenant Signage Location Plan


Note: Each specialty tenant in shaded area will be allowed one of each of the following signs dependent on location:
ET1 thru ET5

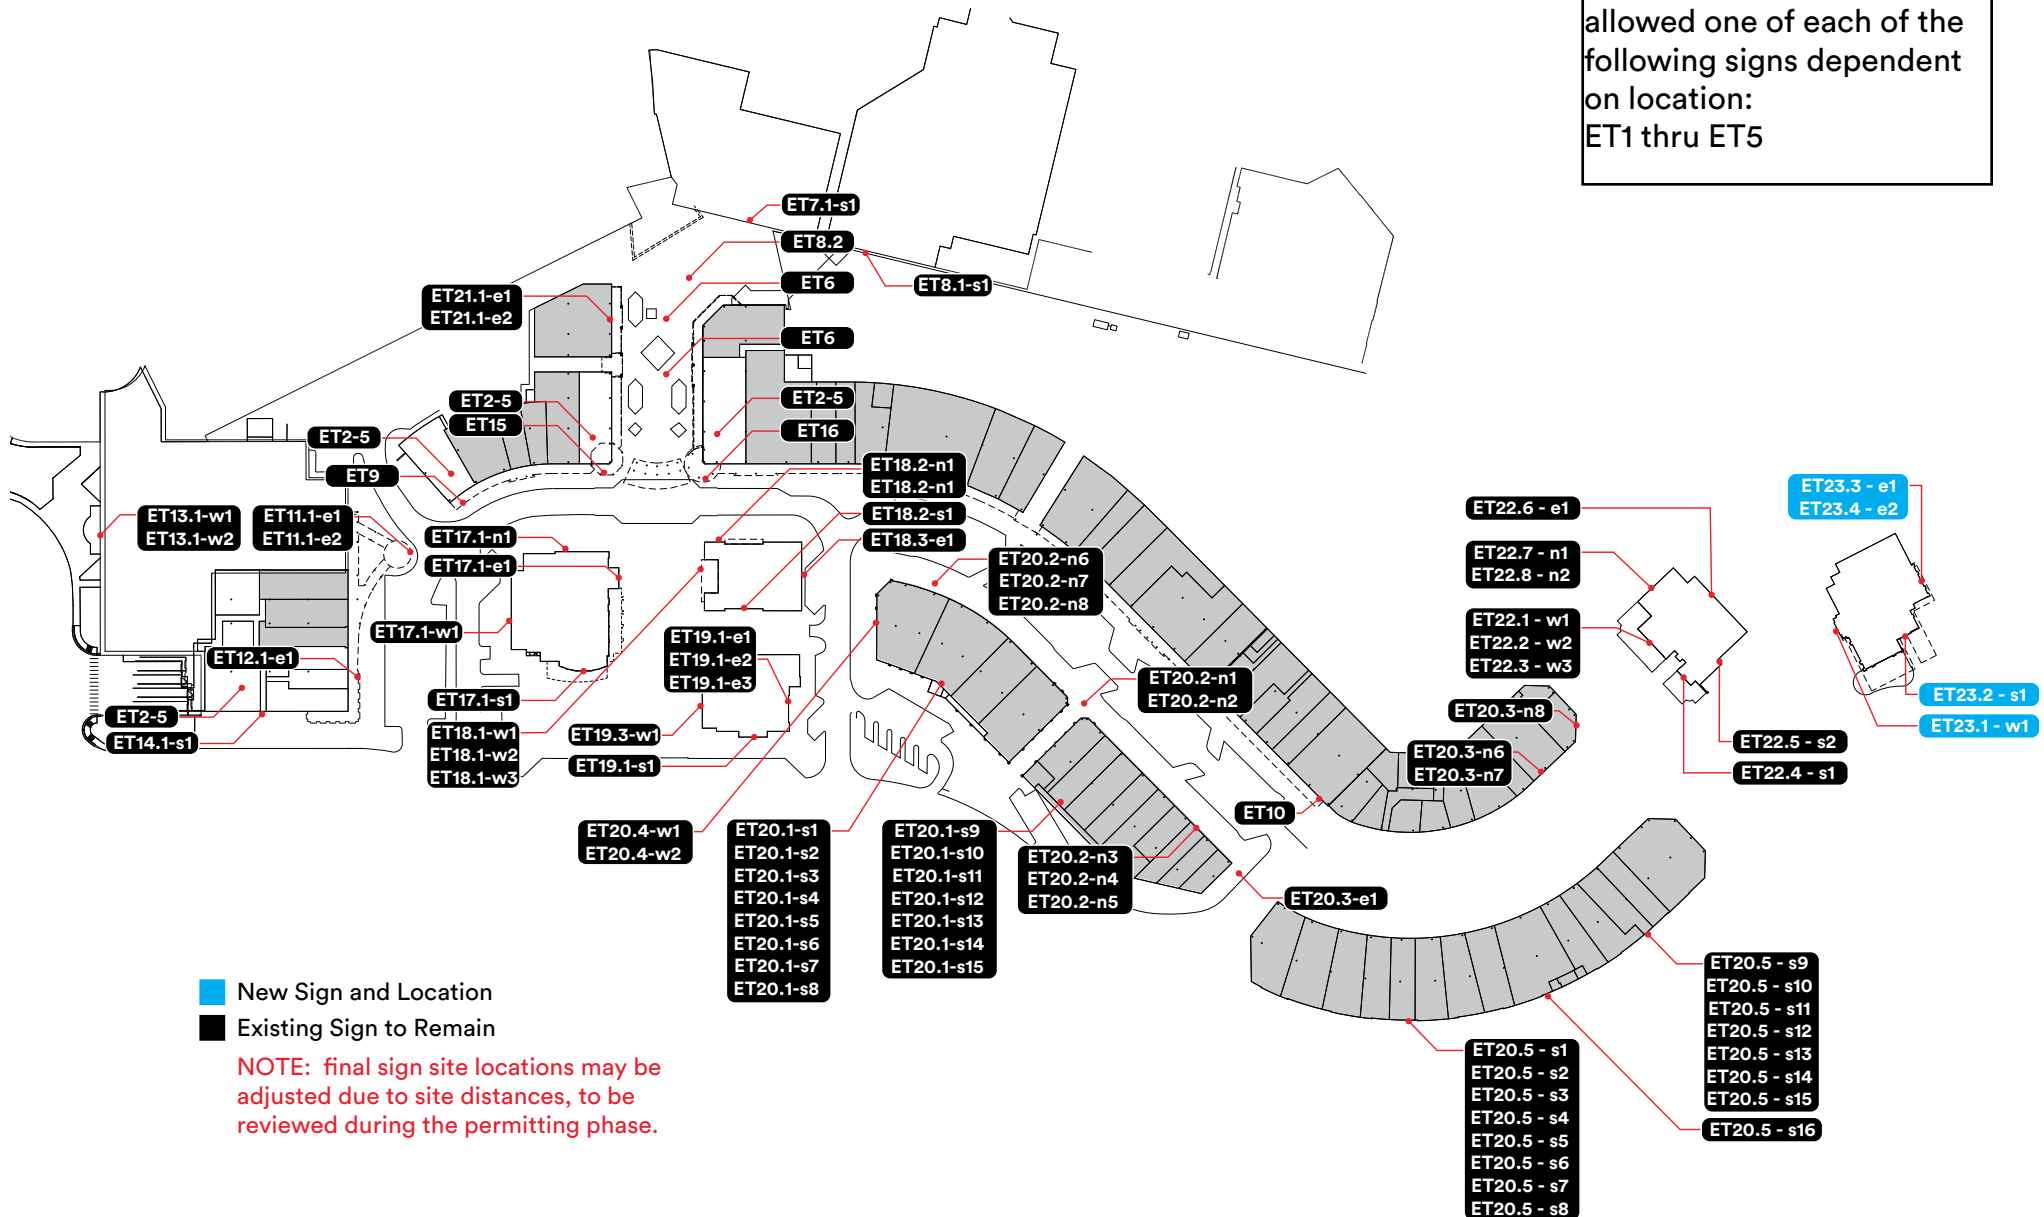

Sign Type ET1

Tenant Storefront Sign


Status: Existing to Remain

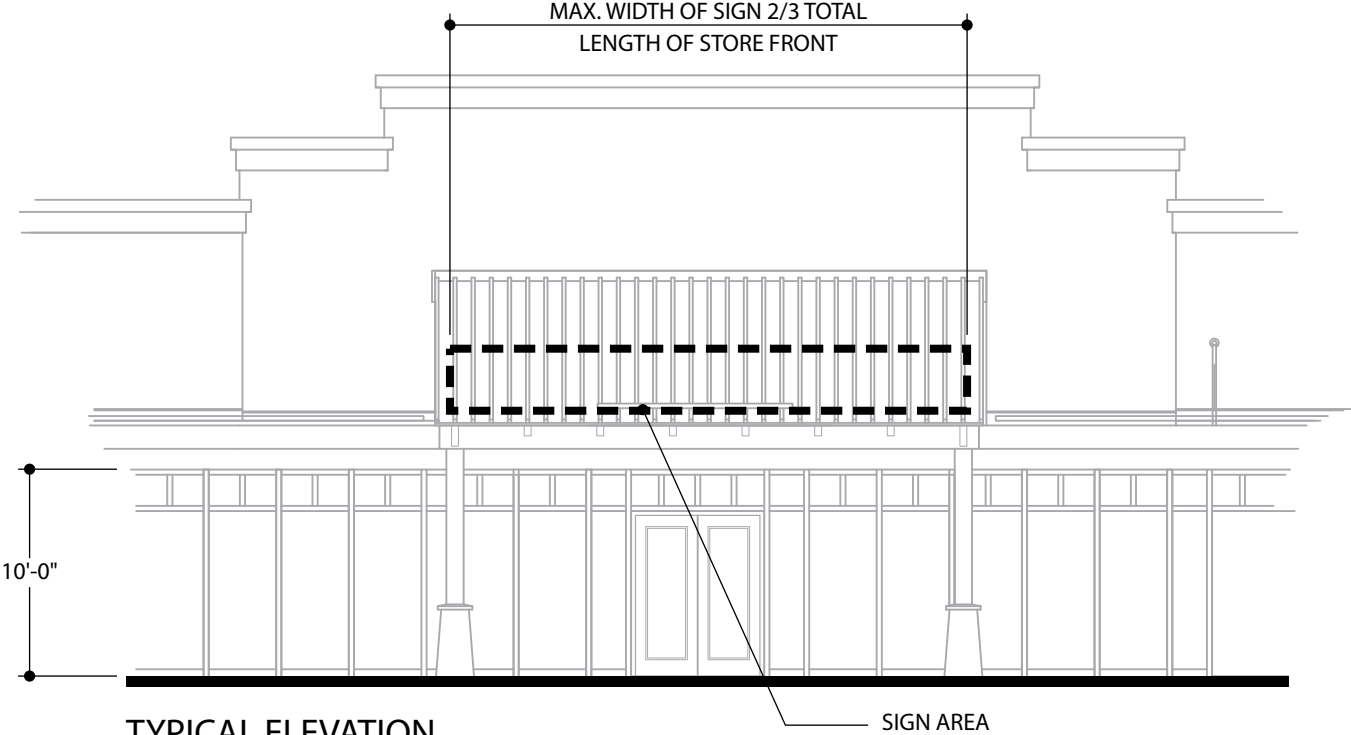


TYPICAL ELEVATION

Sign shall be mounted to canopy in area designated by Landlord. The total sign area shall not exceed 100 sf. No exposed neon. One sign per specialty tenant.

- TENANT SIGN
- STAINLESS STEEL RETURN
PAINTED SATIN BLACK
- LED LIGHTS
- STAINLESS STEEL BACK
- ACRYLIC FACE WITH DAY/NIGHT
VINYL OVERLAY
- PAINTED STEEL STUB-UP

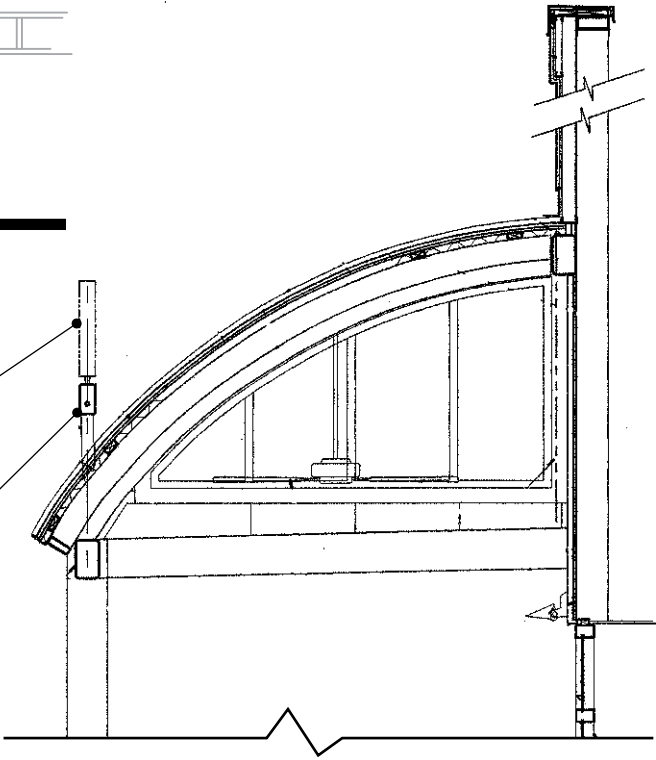


TYPICAL SECTION

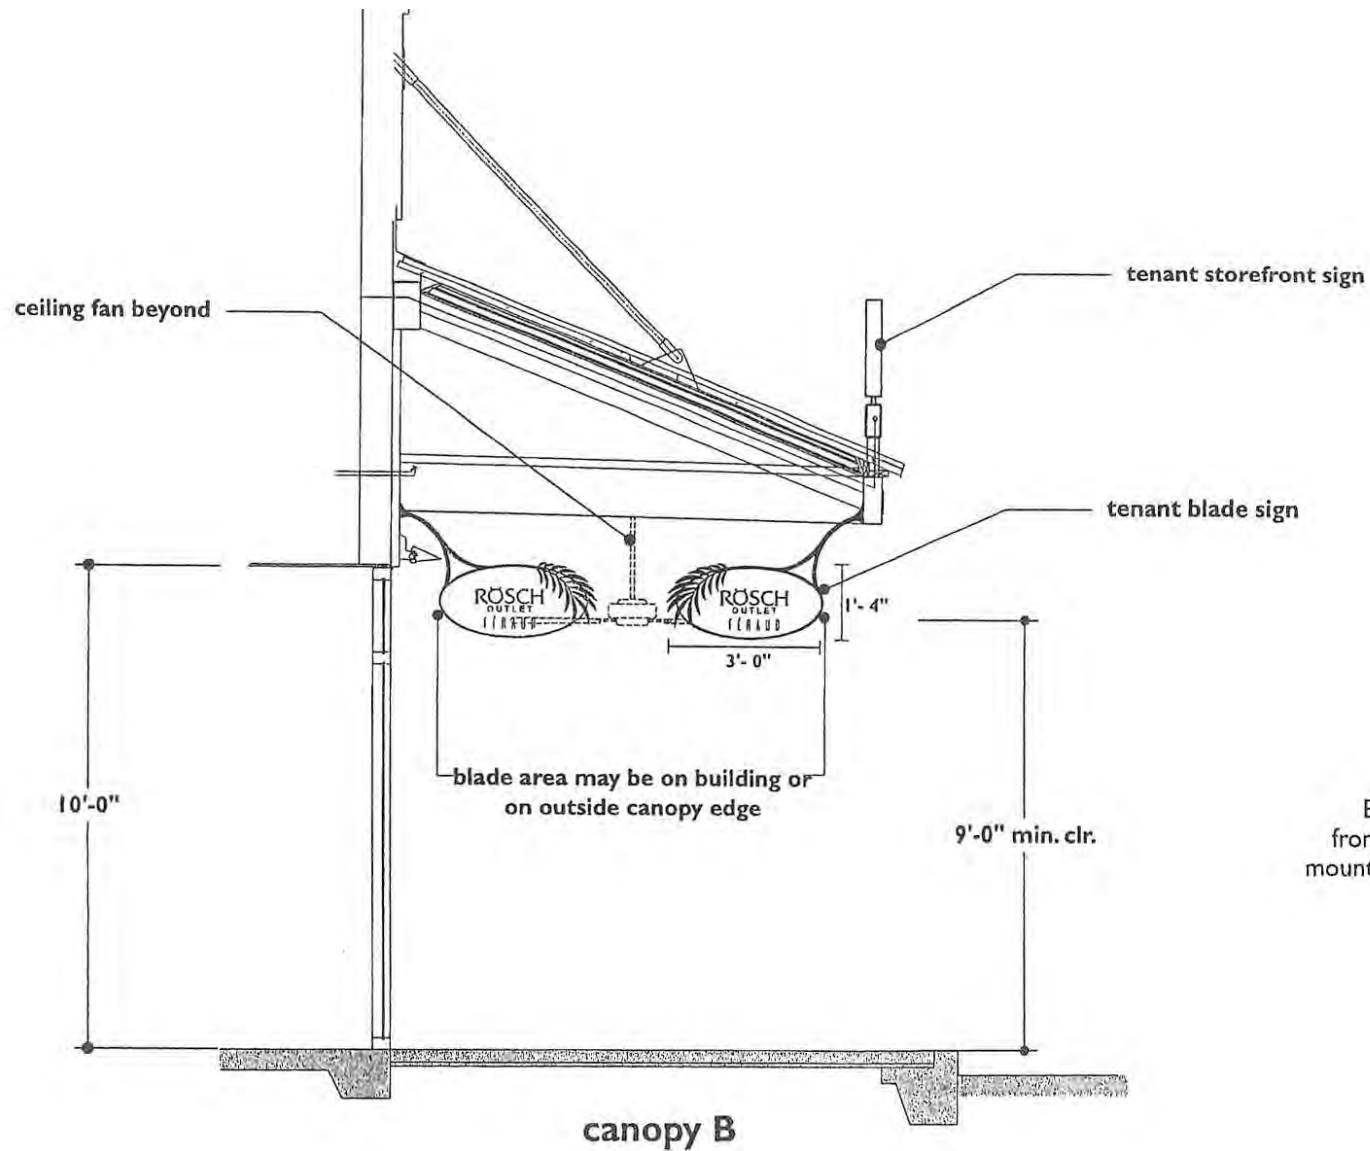


Two sided sign
5 sf total area each side
(10 sf total area)

BLADE SIGN: Signs shall be suspended from the storefront canopy. Signs must be mounted at least 9'-0" above the finish floor

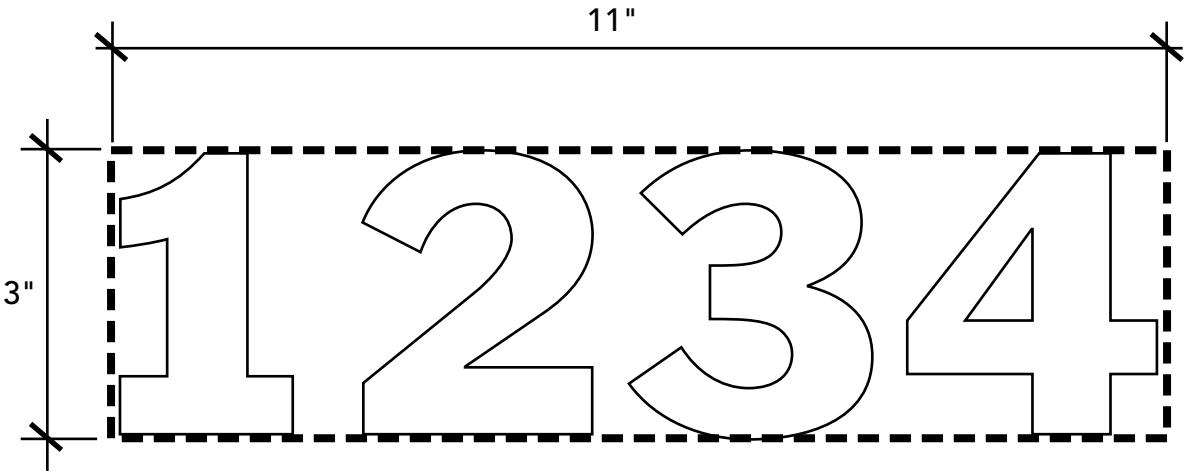

.23 sf sign area

NOTE: Store number to be located
per Fire Department requirements

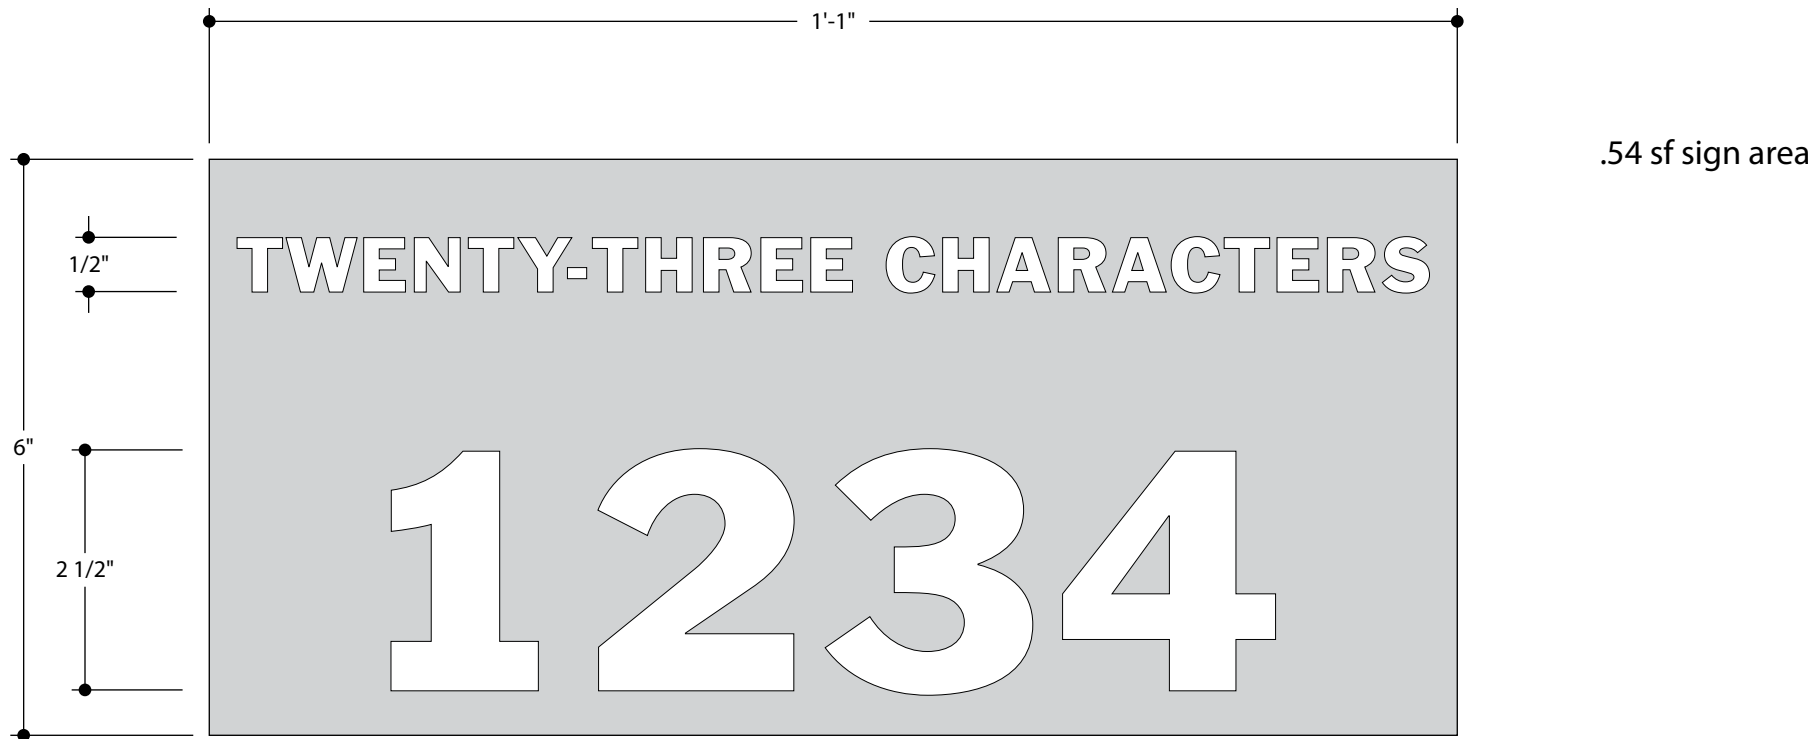


Sign Type ET5


Tenant Storefront Signband on Glass

Status: Existing to Remain

Reverse cut vinyl graphics or logo mounted to inside face of glass (inside tenant space).
Maximum height 4"

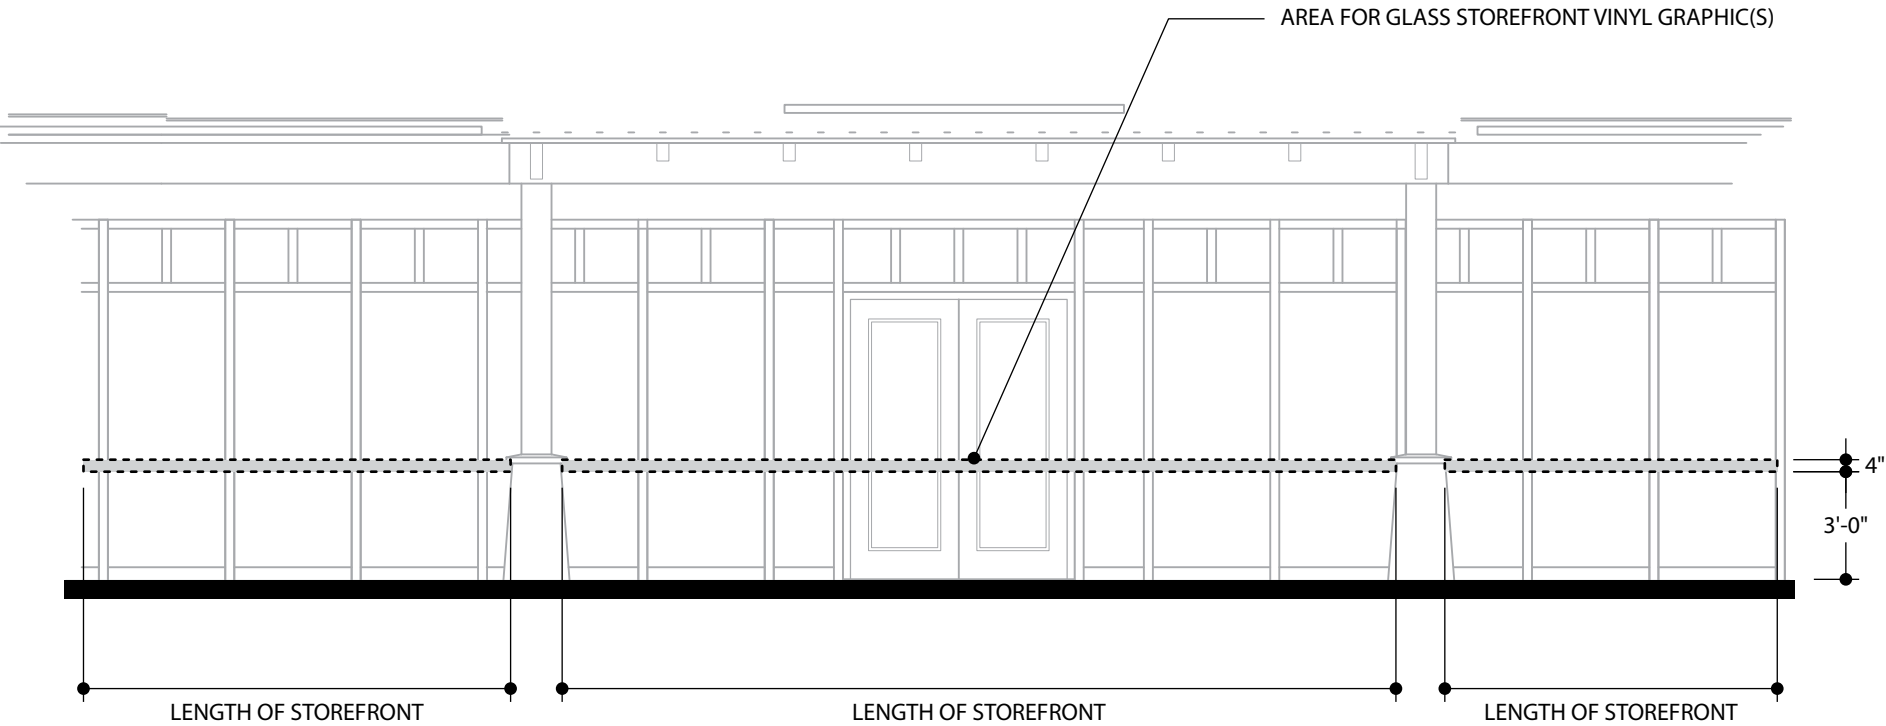



Status: Existing to Remain

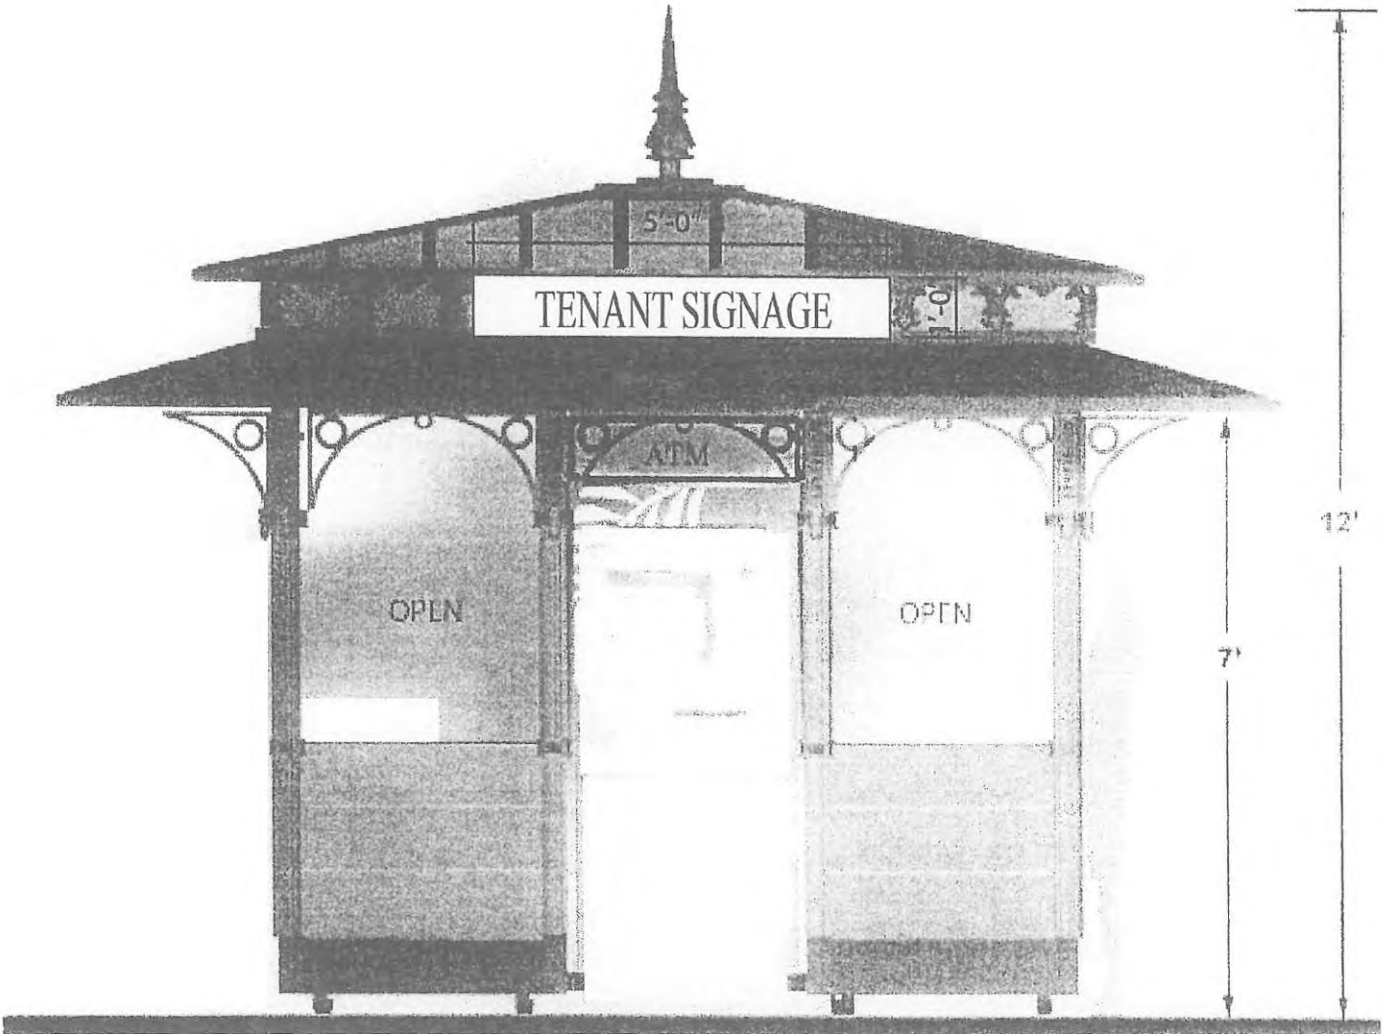

Sign Type ET7
Bloomington's Entry Sign

Status: Existing to Remain

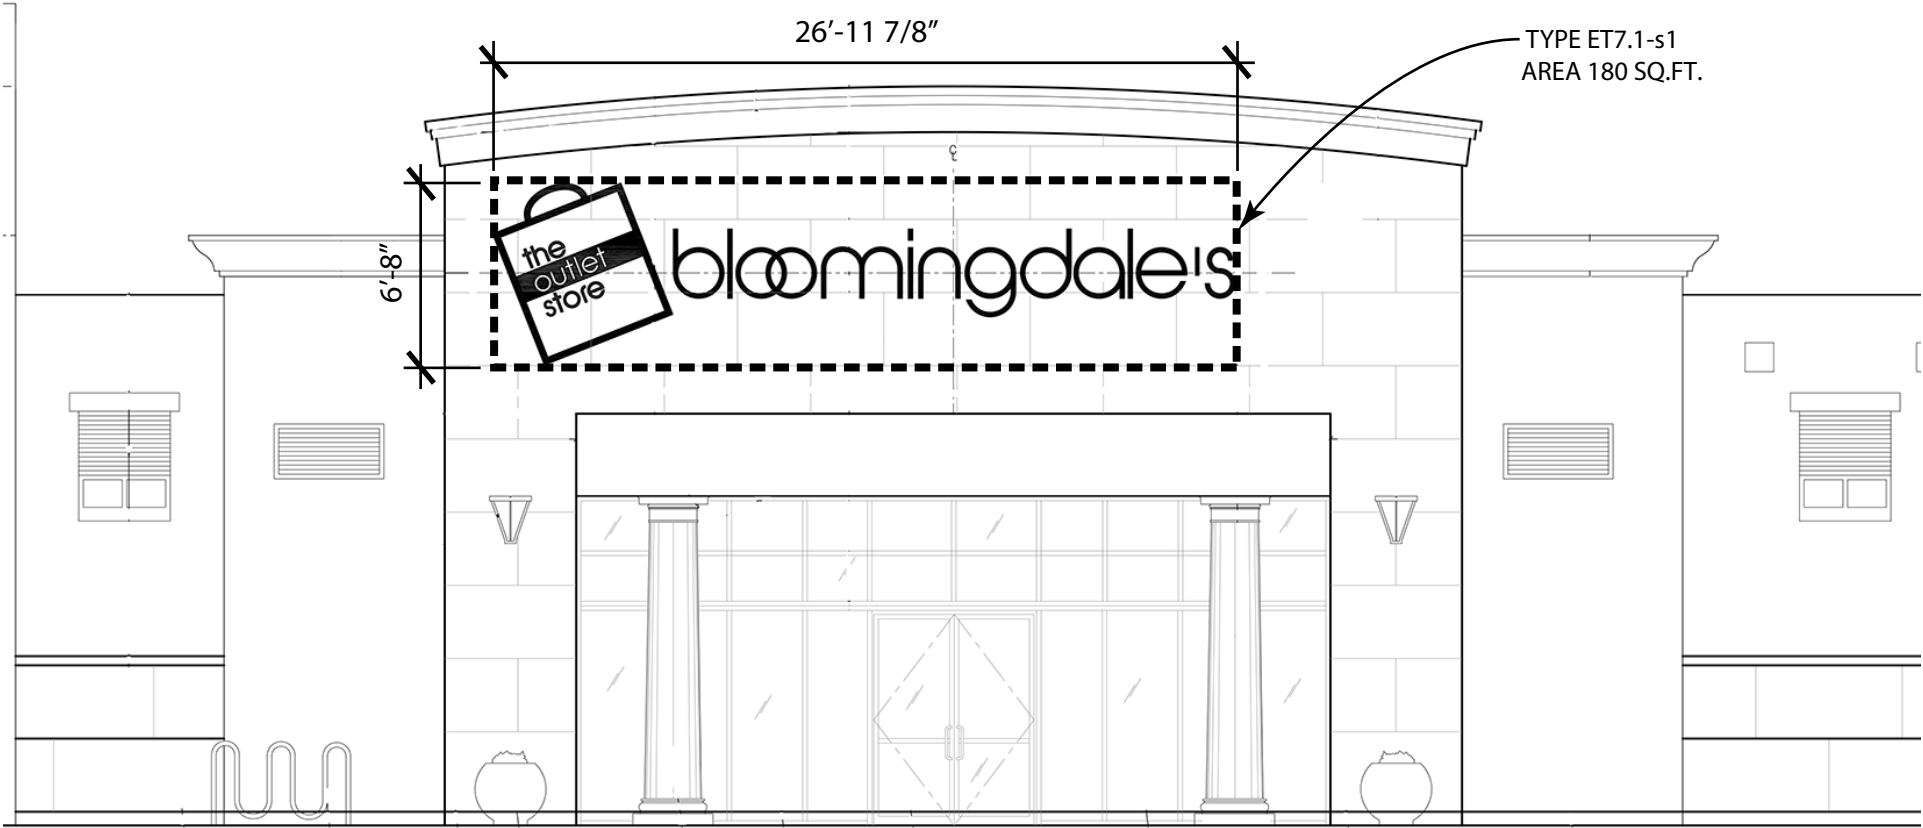

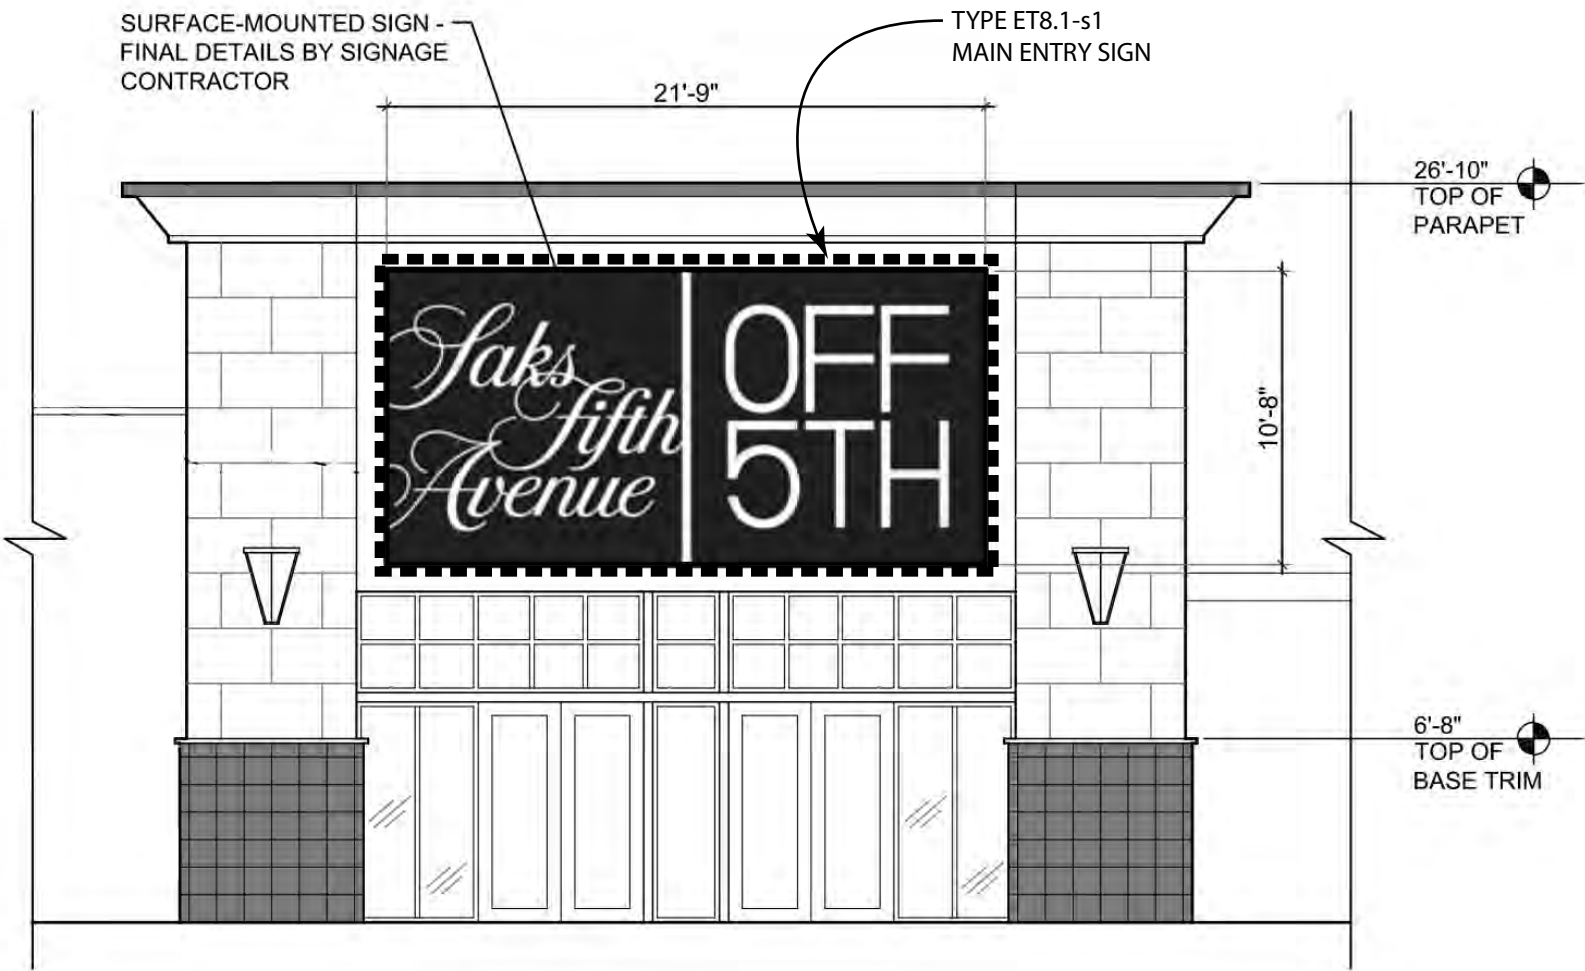

1 STOREFRONT ELEVATION




Status: Existing to Remain



Sign Type ET10

Corner Tenant Storefront Sign


Status: Existing to Remain

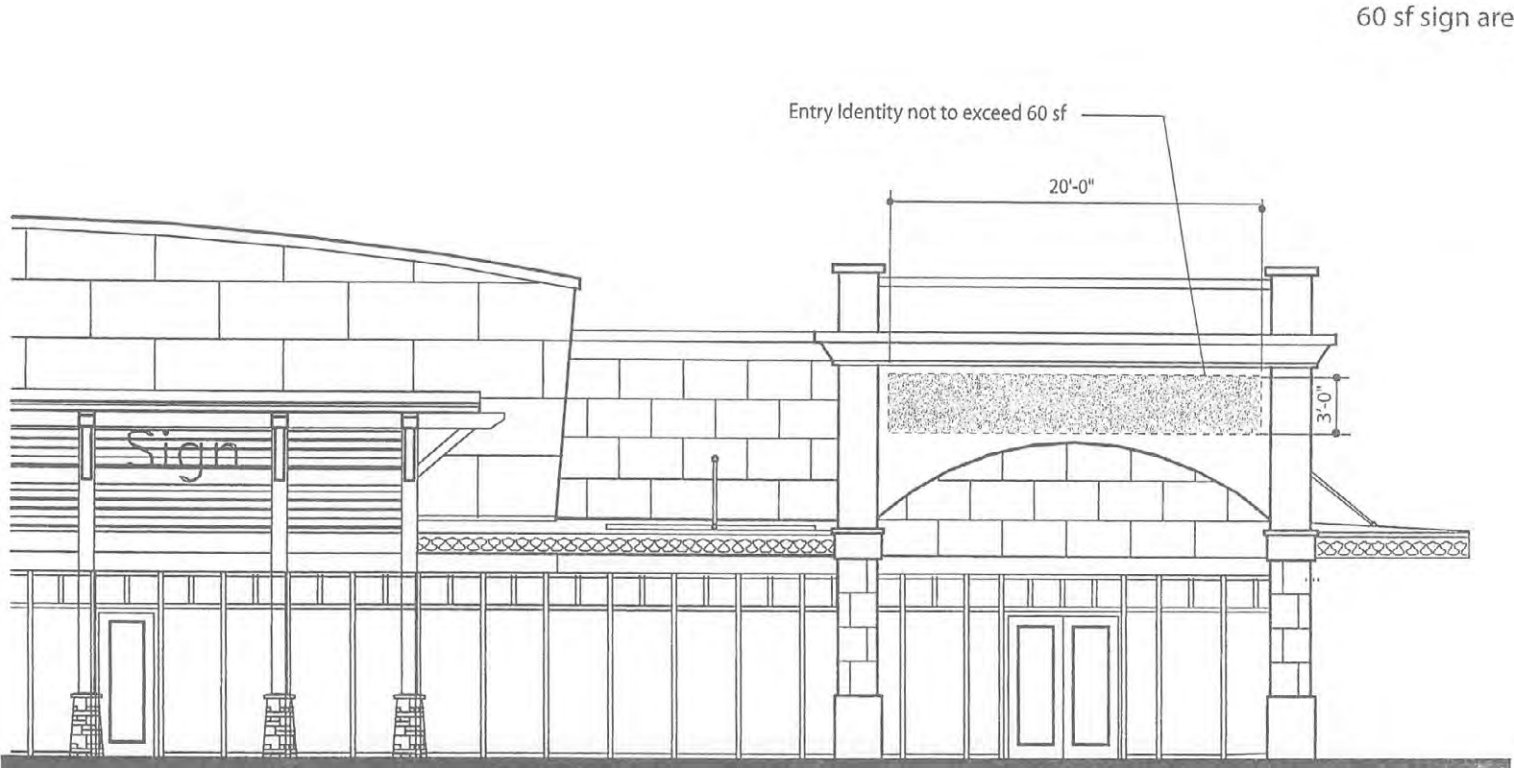

Sign Type ET11/ET12

Tenant Storefront Sign


Status: Existing to Remain

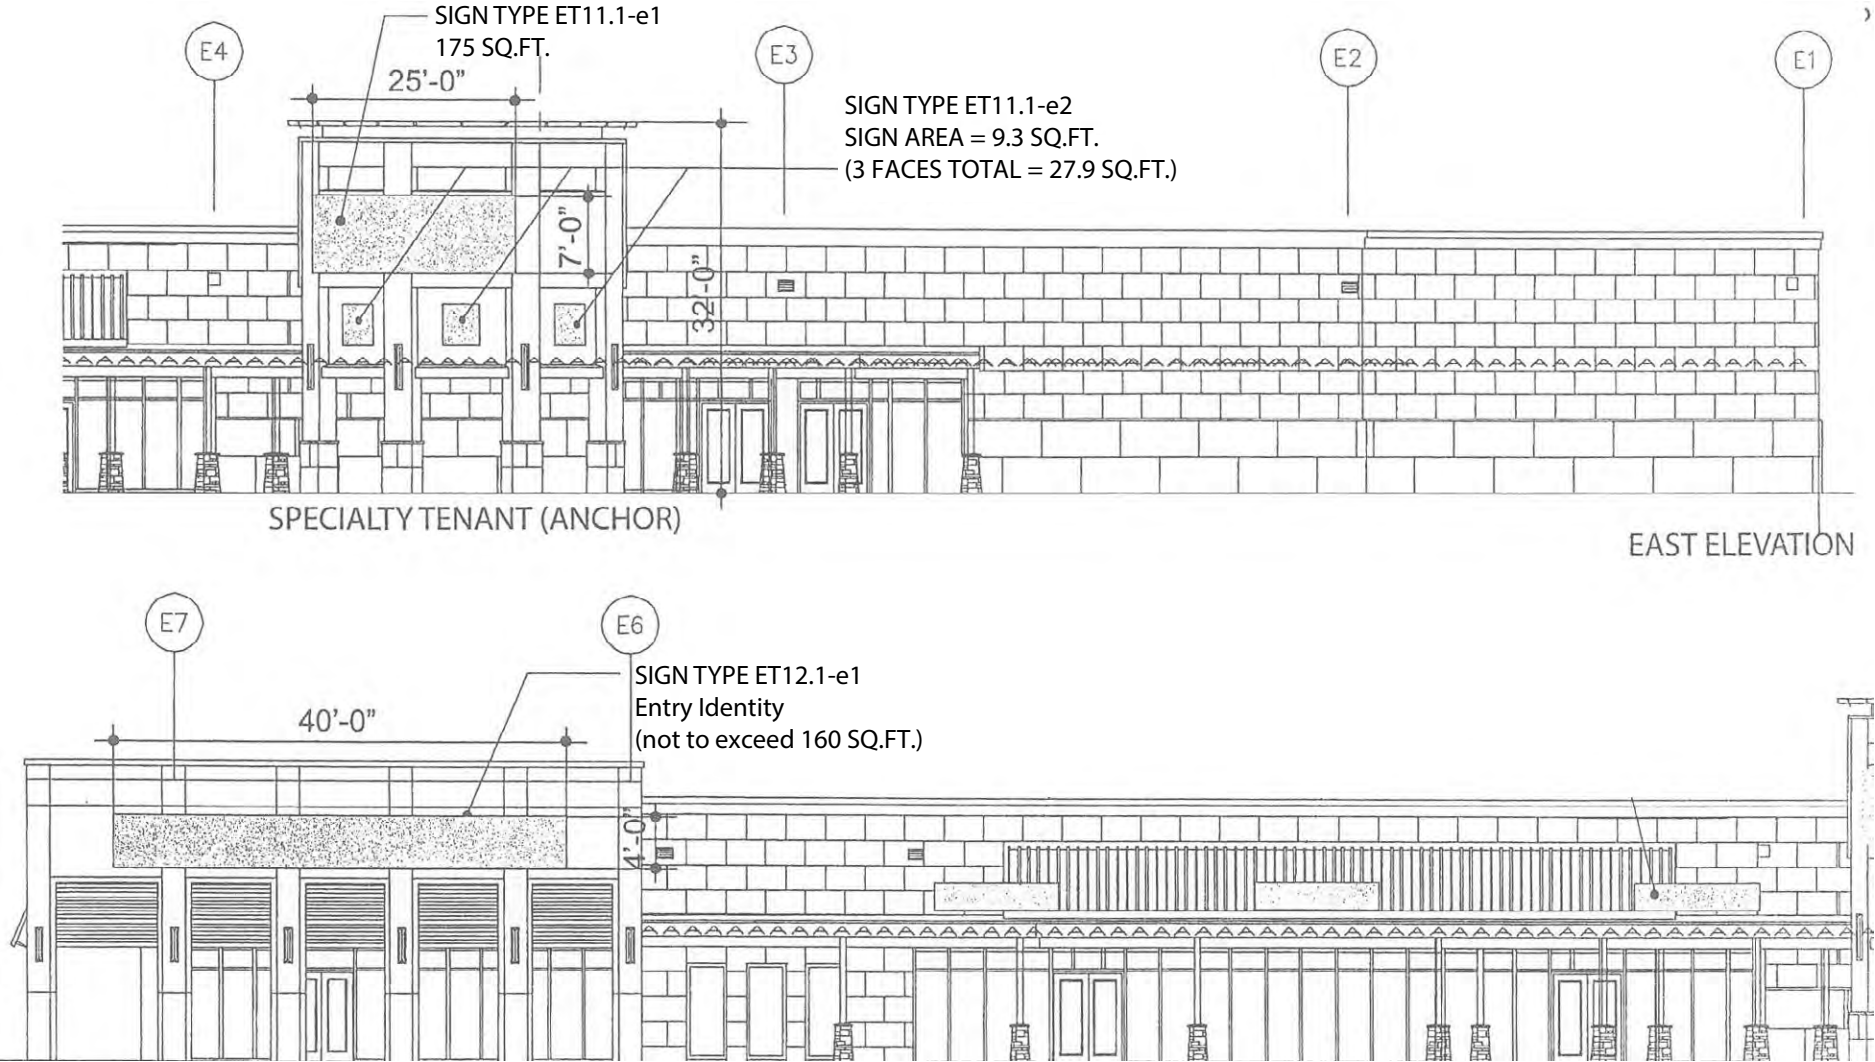


Sign Type ET13

Tenant Storefront Sign

Status: Existing to Remain

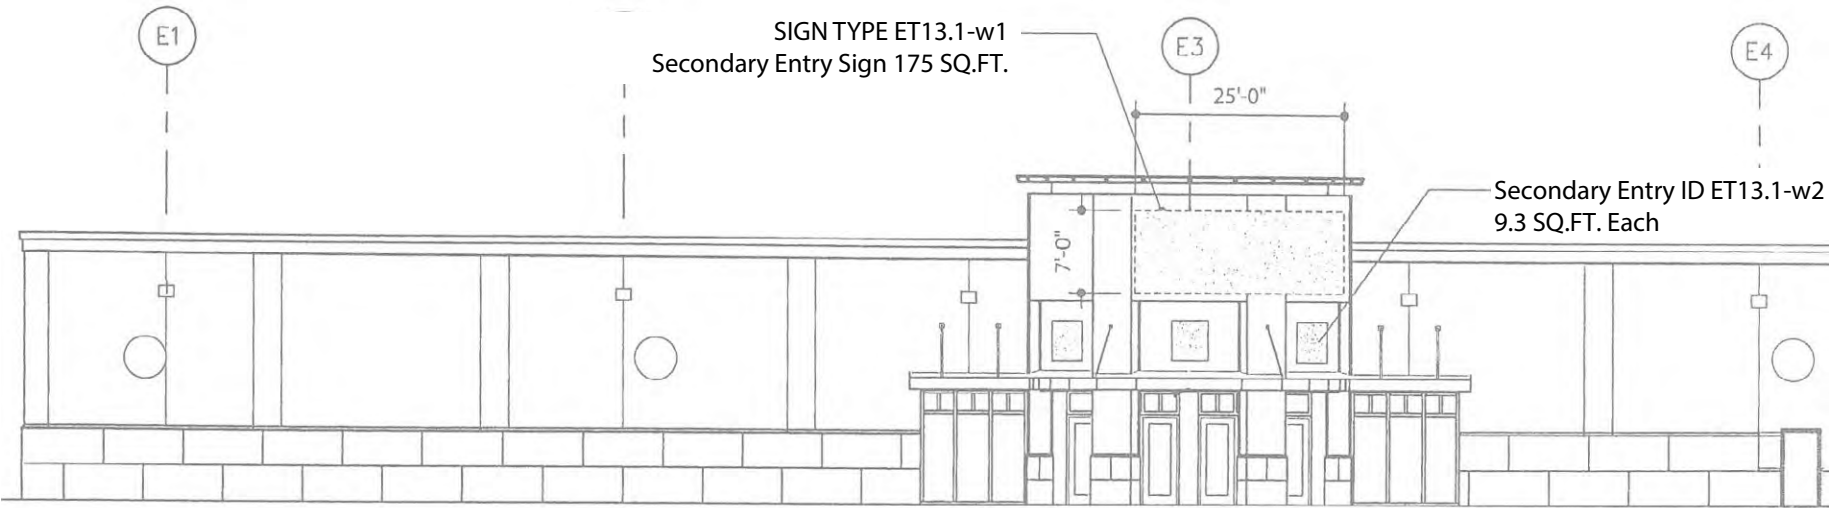


SPECIALTY TENANT (ANCHOR)
WEST ELEVATION (Partial Detail)

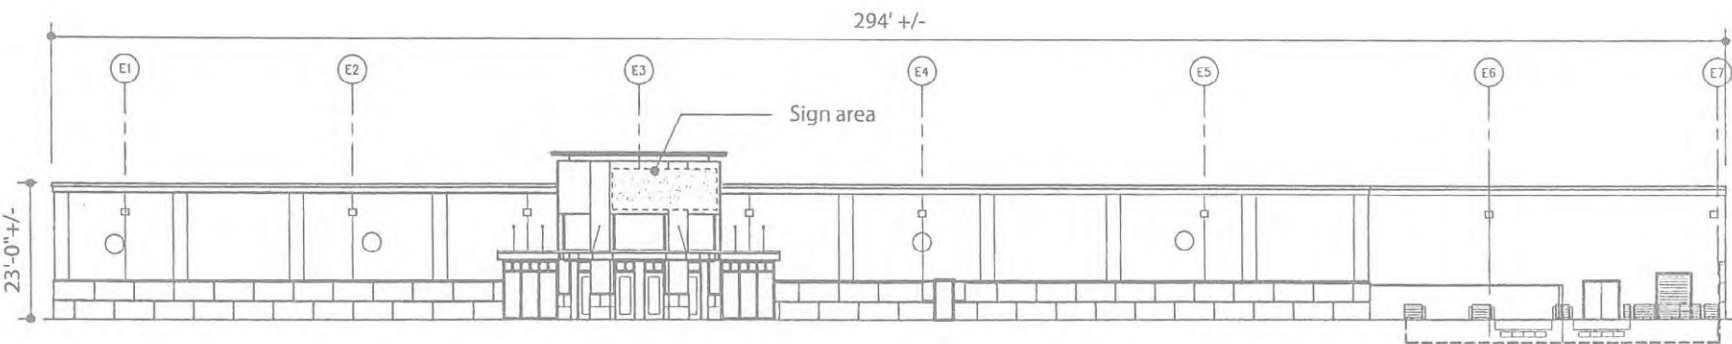

WEST ELEVATION

Sign Type ET14
Specialty Tenant Identity

Status: Existing to Remain

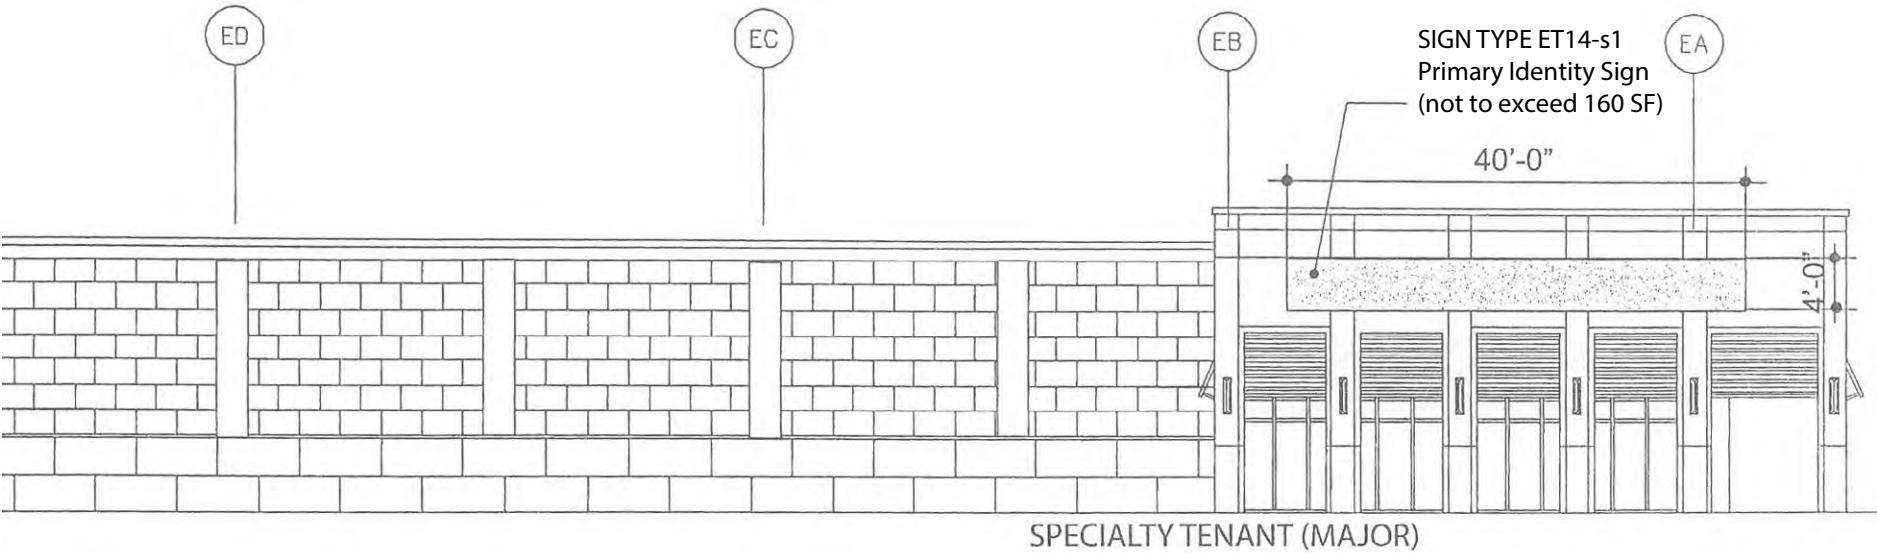

Status: Existing to Remain

ET15

SIGN TYPE ET15
(main sign not to exceed 130 SF)

tagline not to exceed 20 sf
(max cap height 1'-6")

Sign at 2 locations on tower
(130 sf main + 20 sf tagline)
150 sf total area each location
(300 sf total area)




EAST TOWER (Existing Photo)

ET16

Sign at 2 locations on tower
(78 sf main + 20 sf tagline)
98 sf total area each location
(196 sf total area)



SIGN TYPE ET16
(main sign not to exceed 78 SF)



tagline not to exceed 20 sf
(max cap height 1'-6")

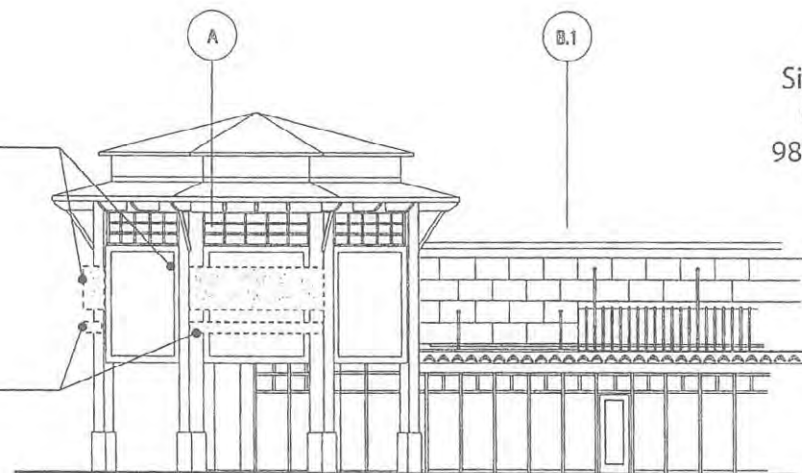

SPECIALTY TENANT


WEST TOWER ELEVATION (Partial Detail)

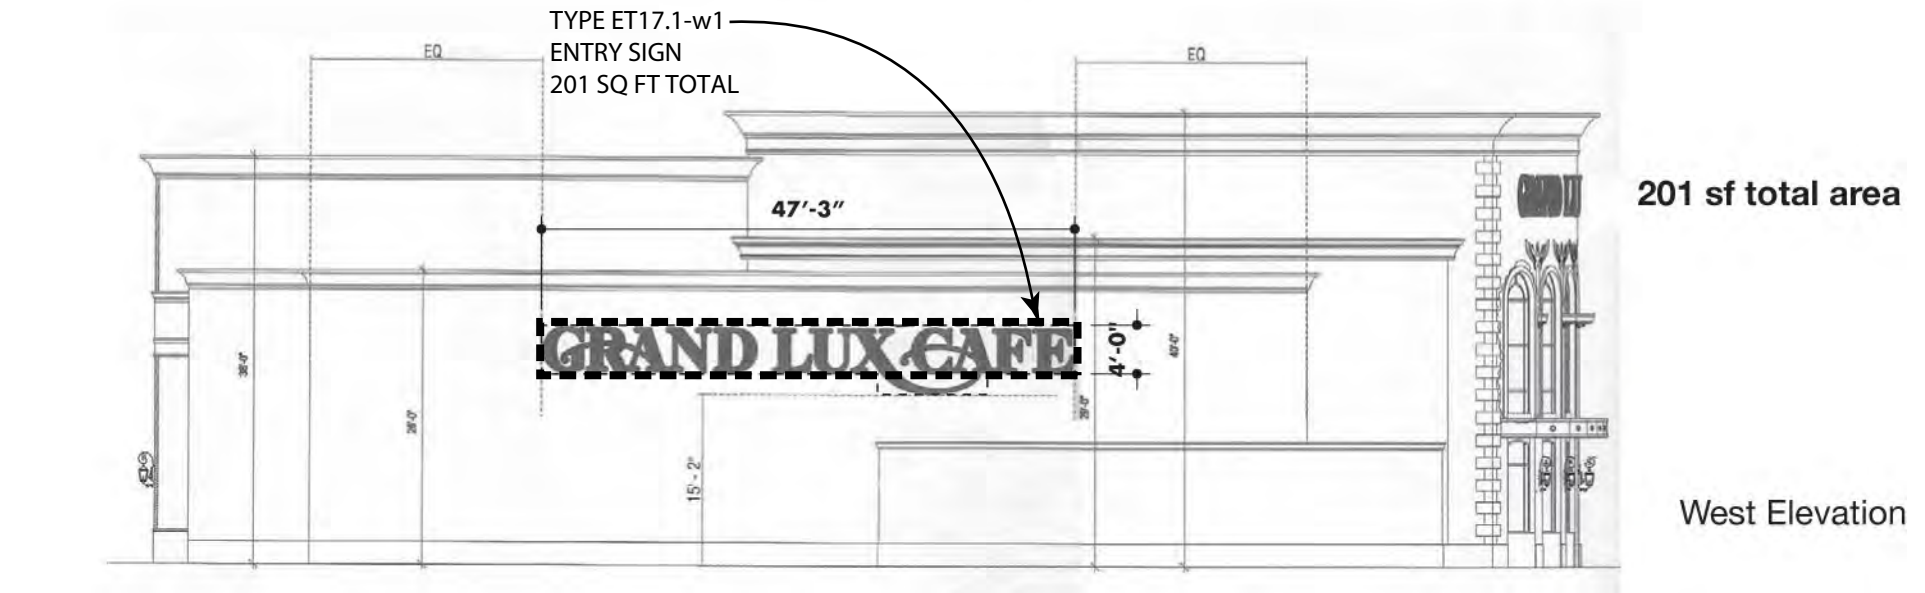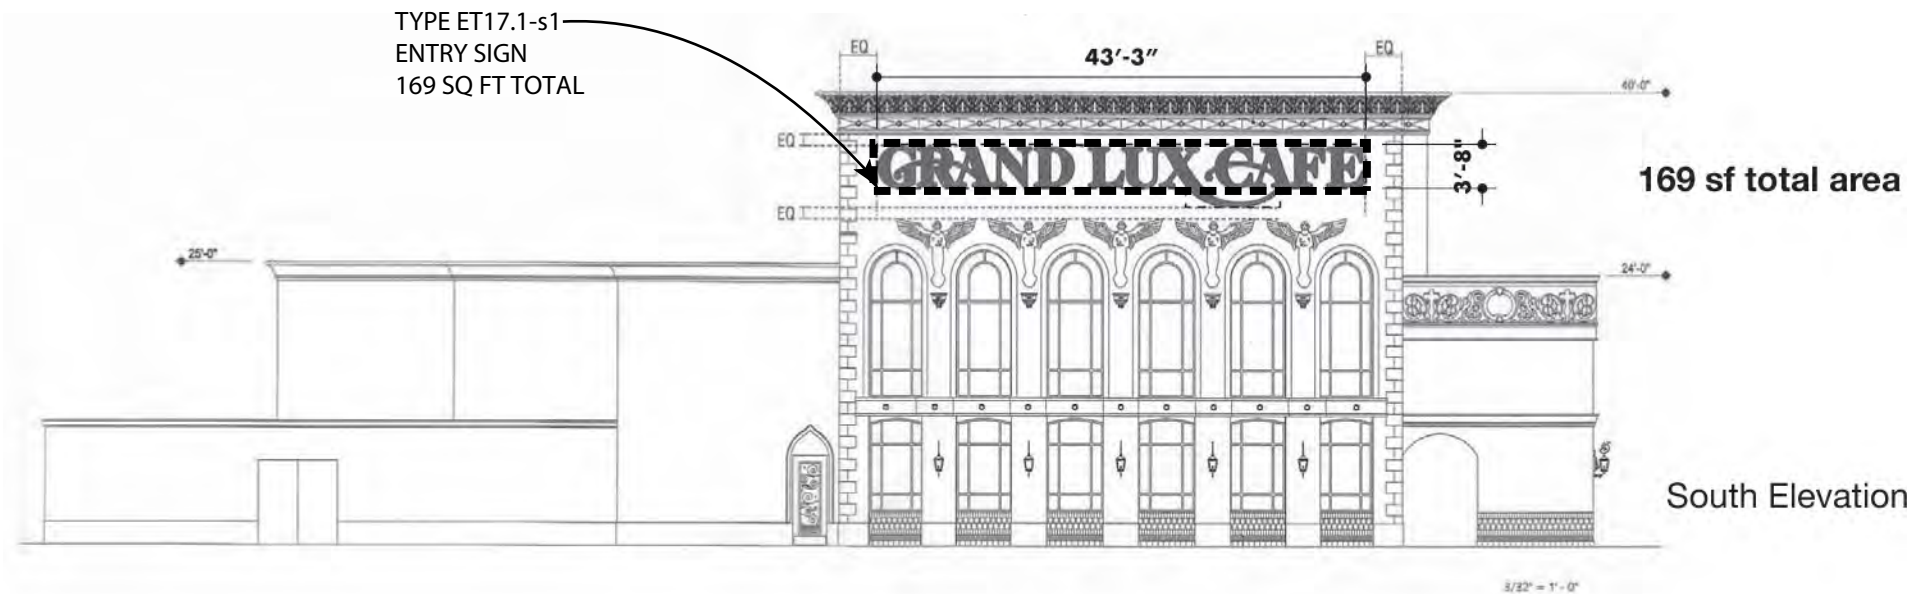

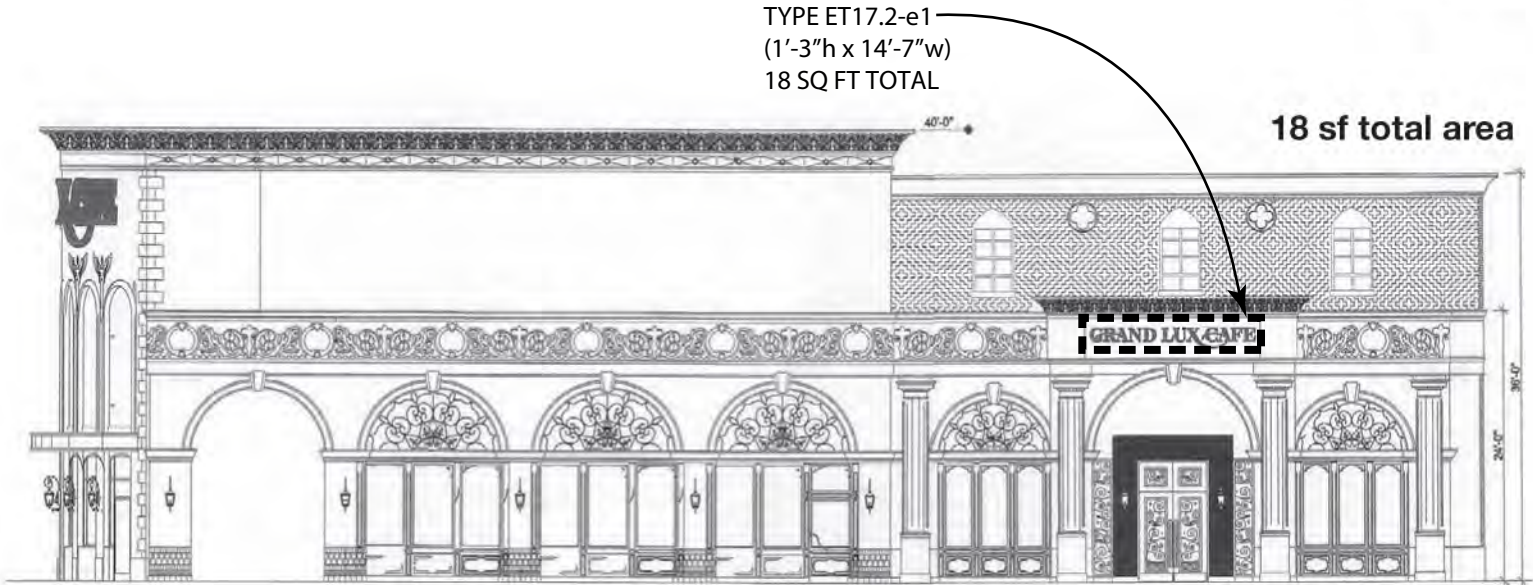
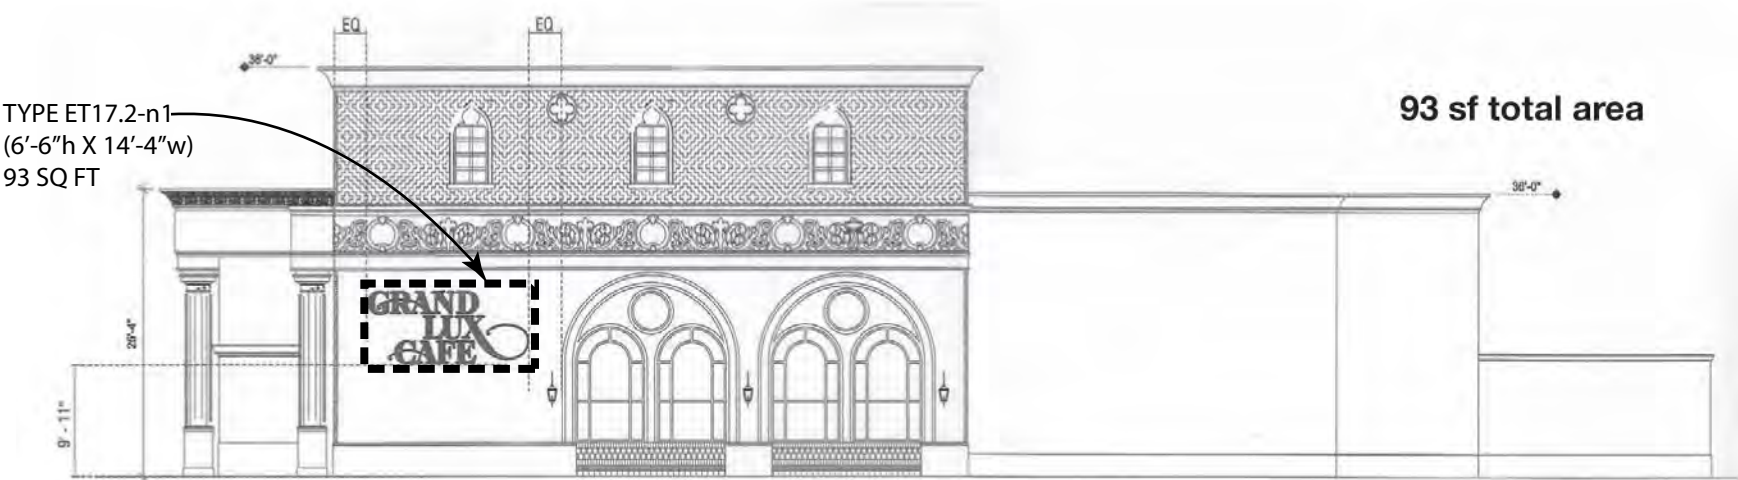


TYPE ET18.1-w2 -
AREA 34.72 SQ.FT.

TYPE ET18.1-w1 —
AREA 34.72 SQ.FT.


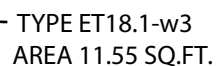


Status: Existing to Remain

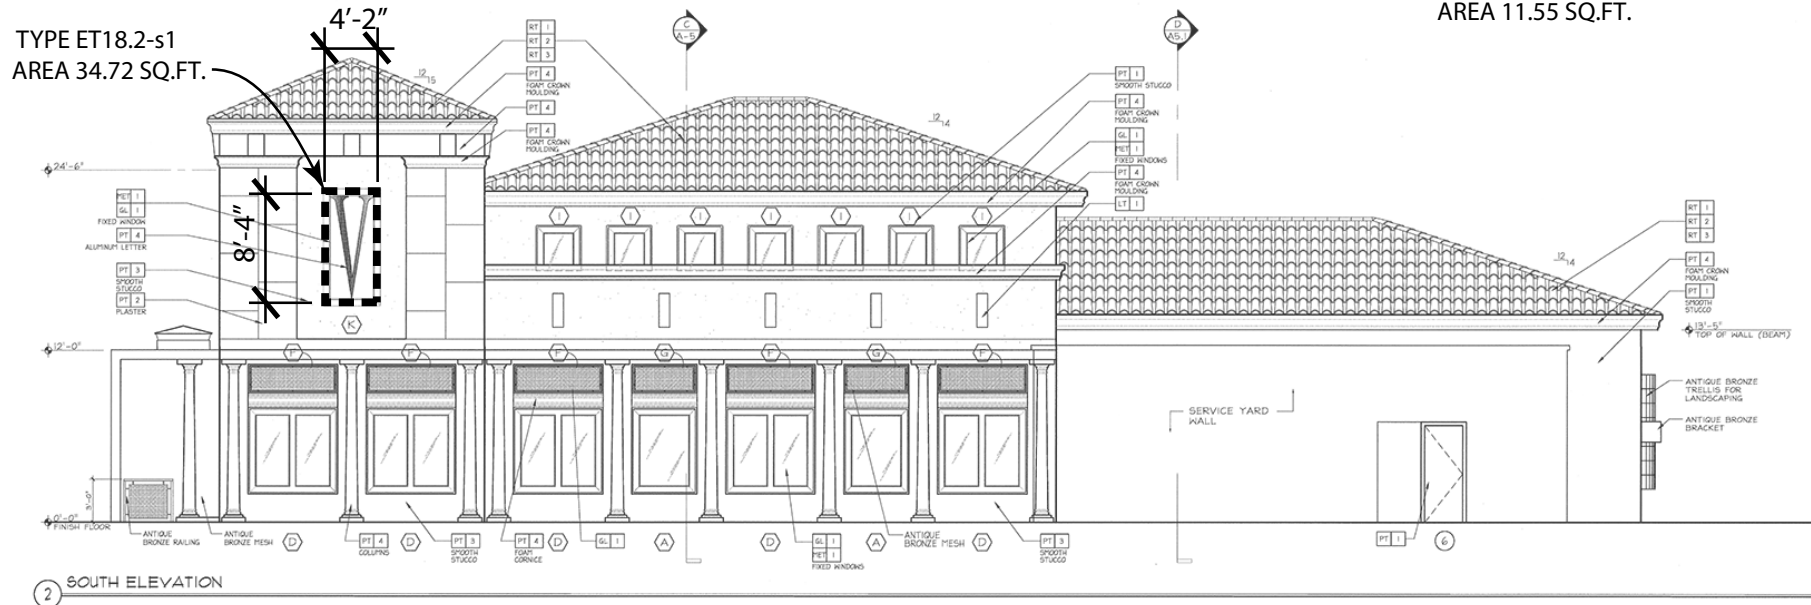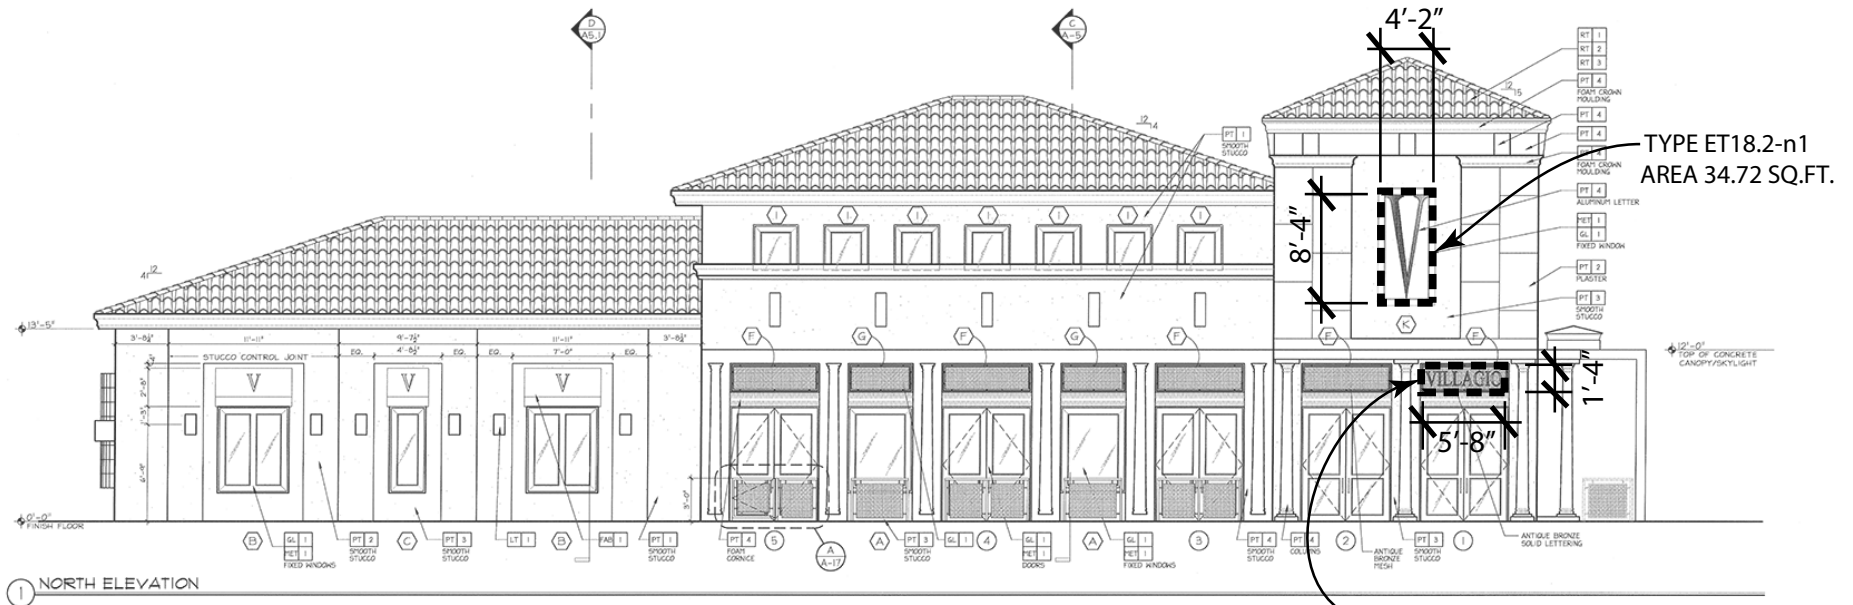




Status: Existing to Remain

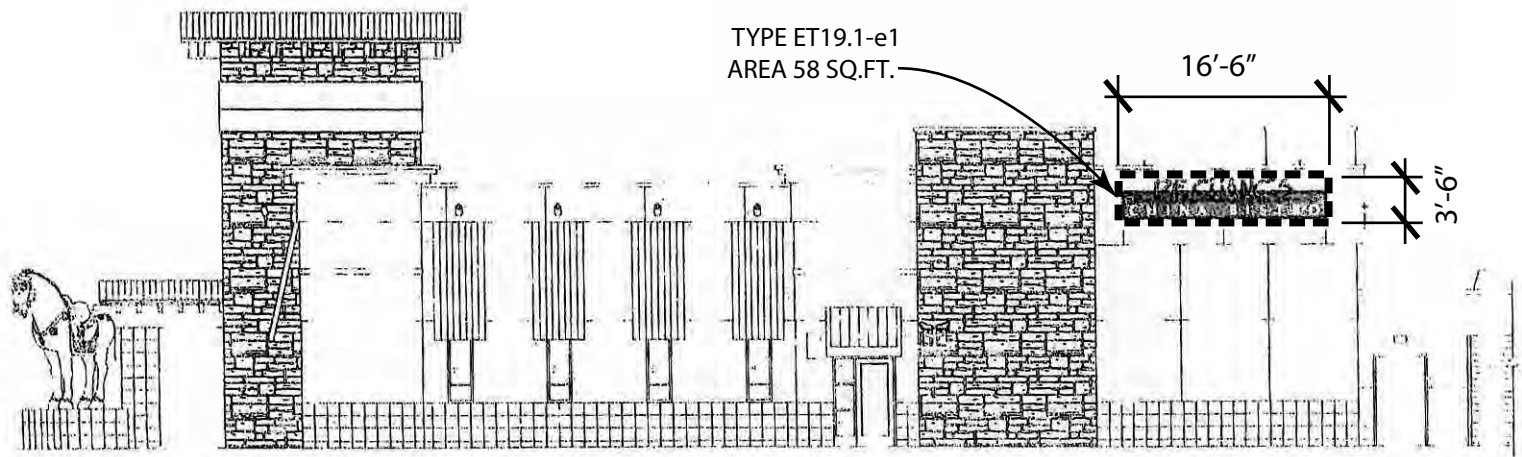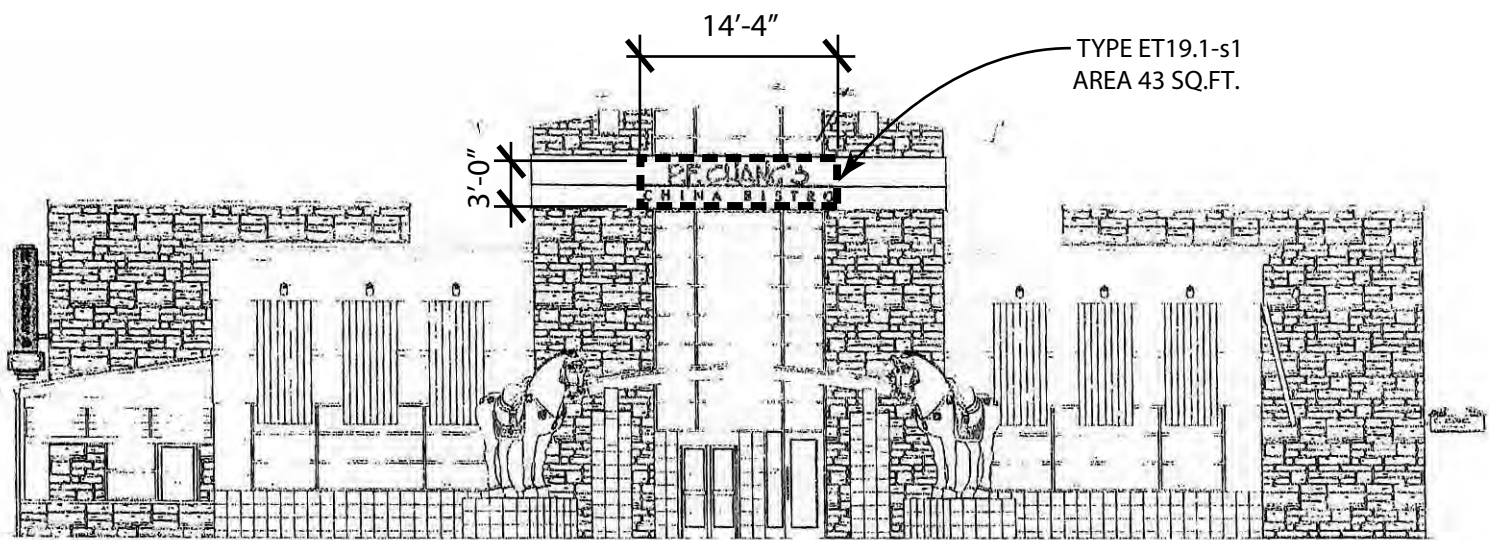

Status: Existing to Remain

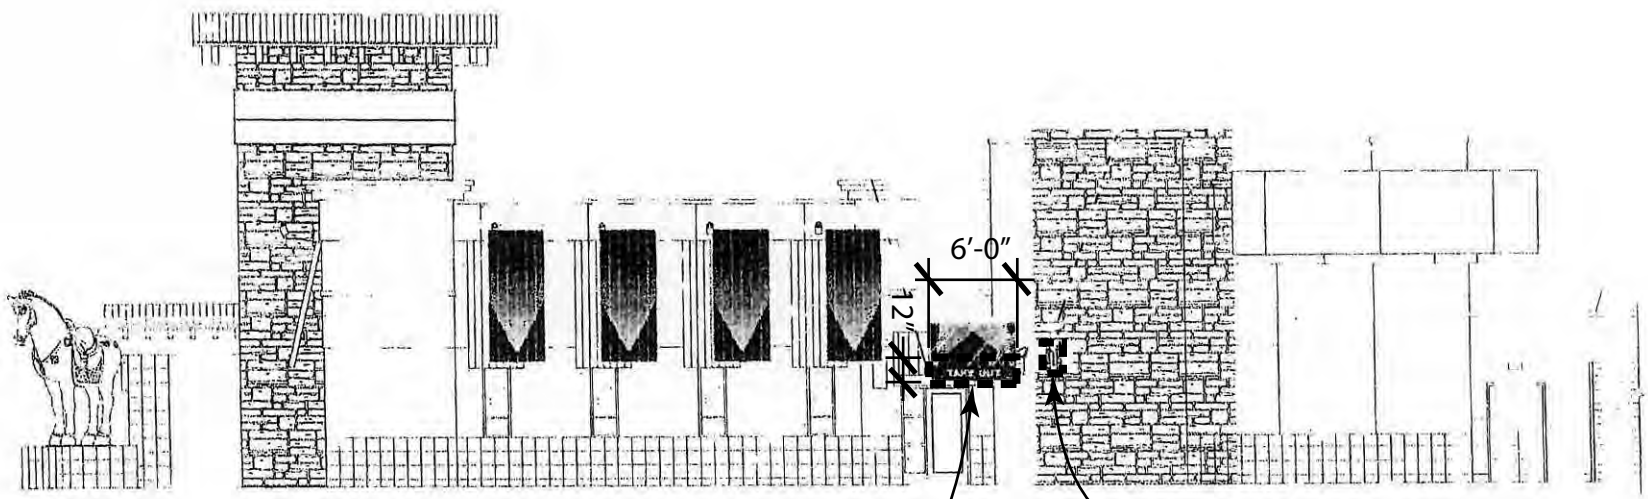


TYPE ET19.2-e2
AREA 6 SQ.FT.
AWNING SIGN

TYPE ET19.2-e3
AREA 16 SQ.FT.
BLADE SIGN




TYPE ET19.2-e3
AREA 16 SQ.FT.
BLADE SIGN

Status: Existing to Remain

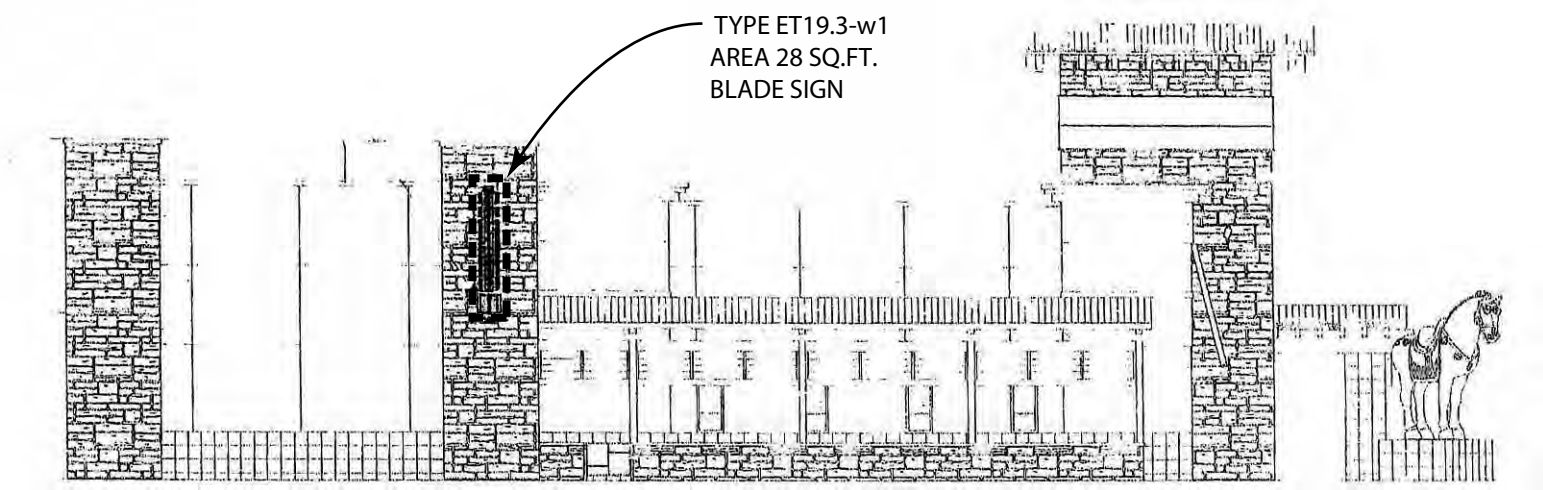

TYPE ET19.3-w1
AREA 28 SQ.FT.
BLADE SIGN

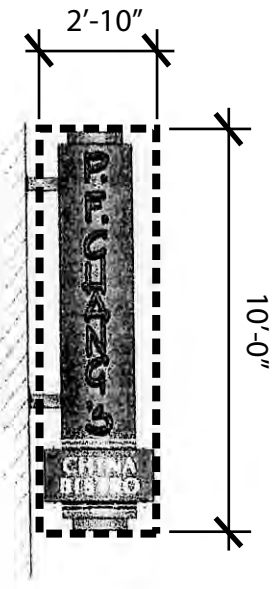


TYPE ET19.3-w1
AREA 28 SQ.FT.
BLADE SIGN

Sign Type ET20


Specialty Tenant Storefront Signs

Status: Existing to Remain

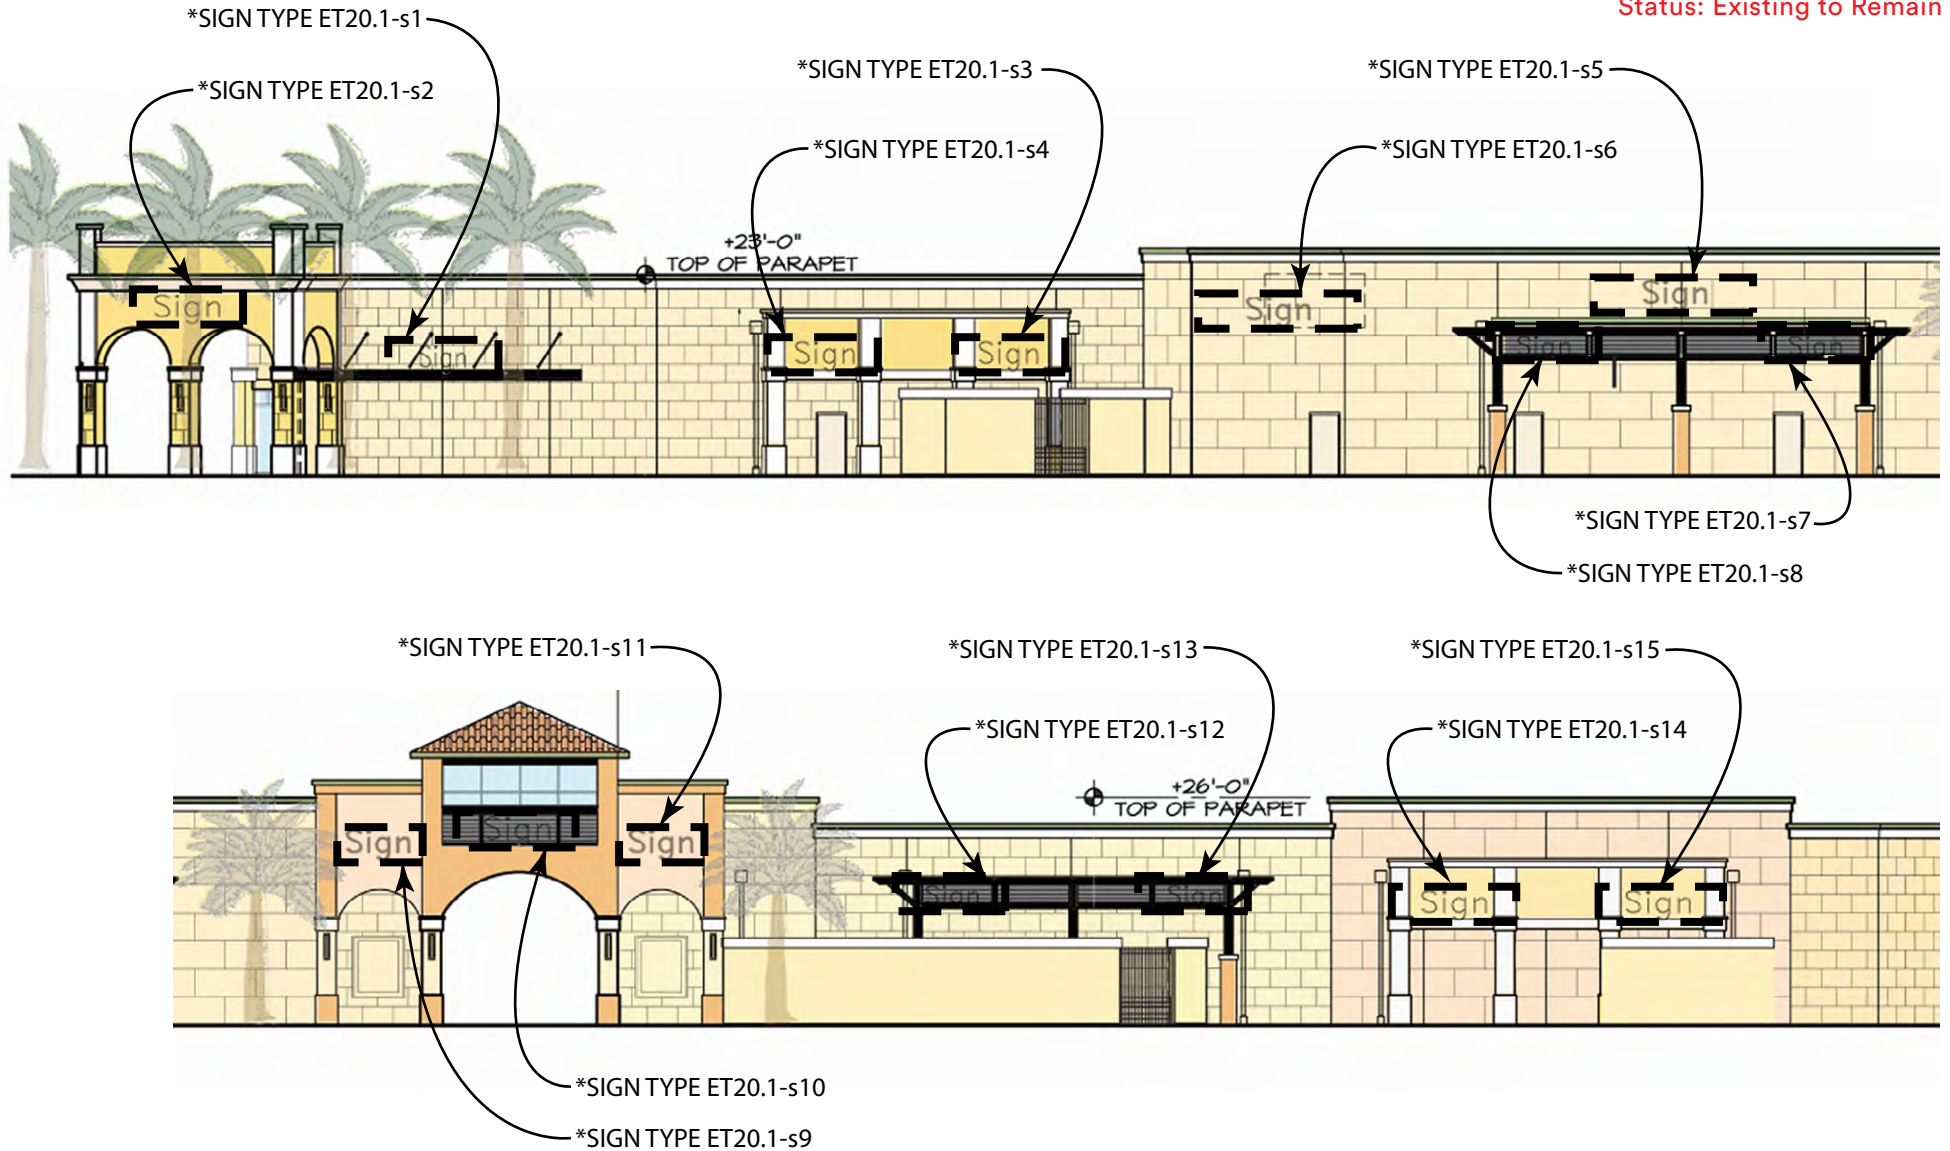


*NOTE: SIGNS SHALL BE MOUNTED IN AREA APPROVED BY LANDLORD WHICH MAY INCLUDE BUT ARE NOT LIMITED TO AREAS OUTLINED ABOVE. THE TOTAL AREA FOR EACH SIGN SHOWN SHALL NOT EXCEED 100 SF. NO EXPOSED NEON. THE NUMBER OF SIGNS PROPOSED IS AS SHOWN.

Status: Existing to Remain

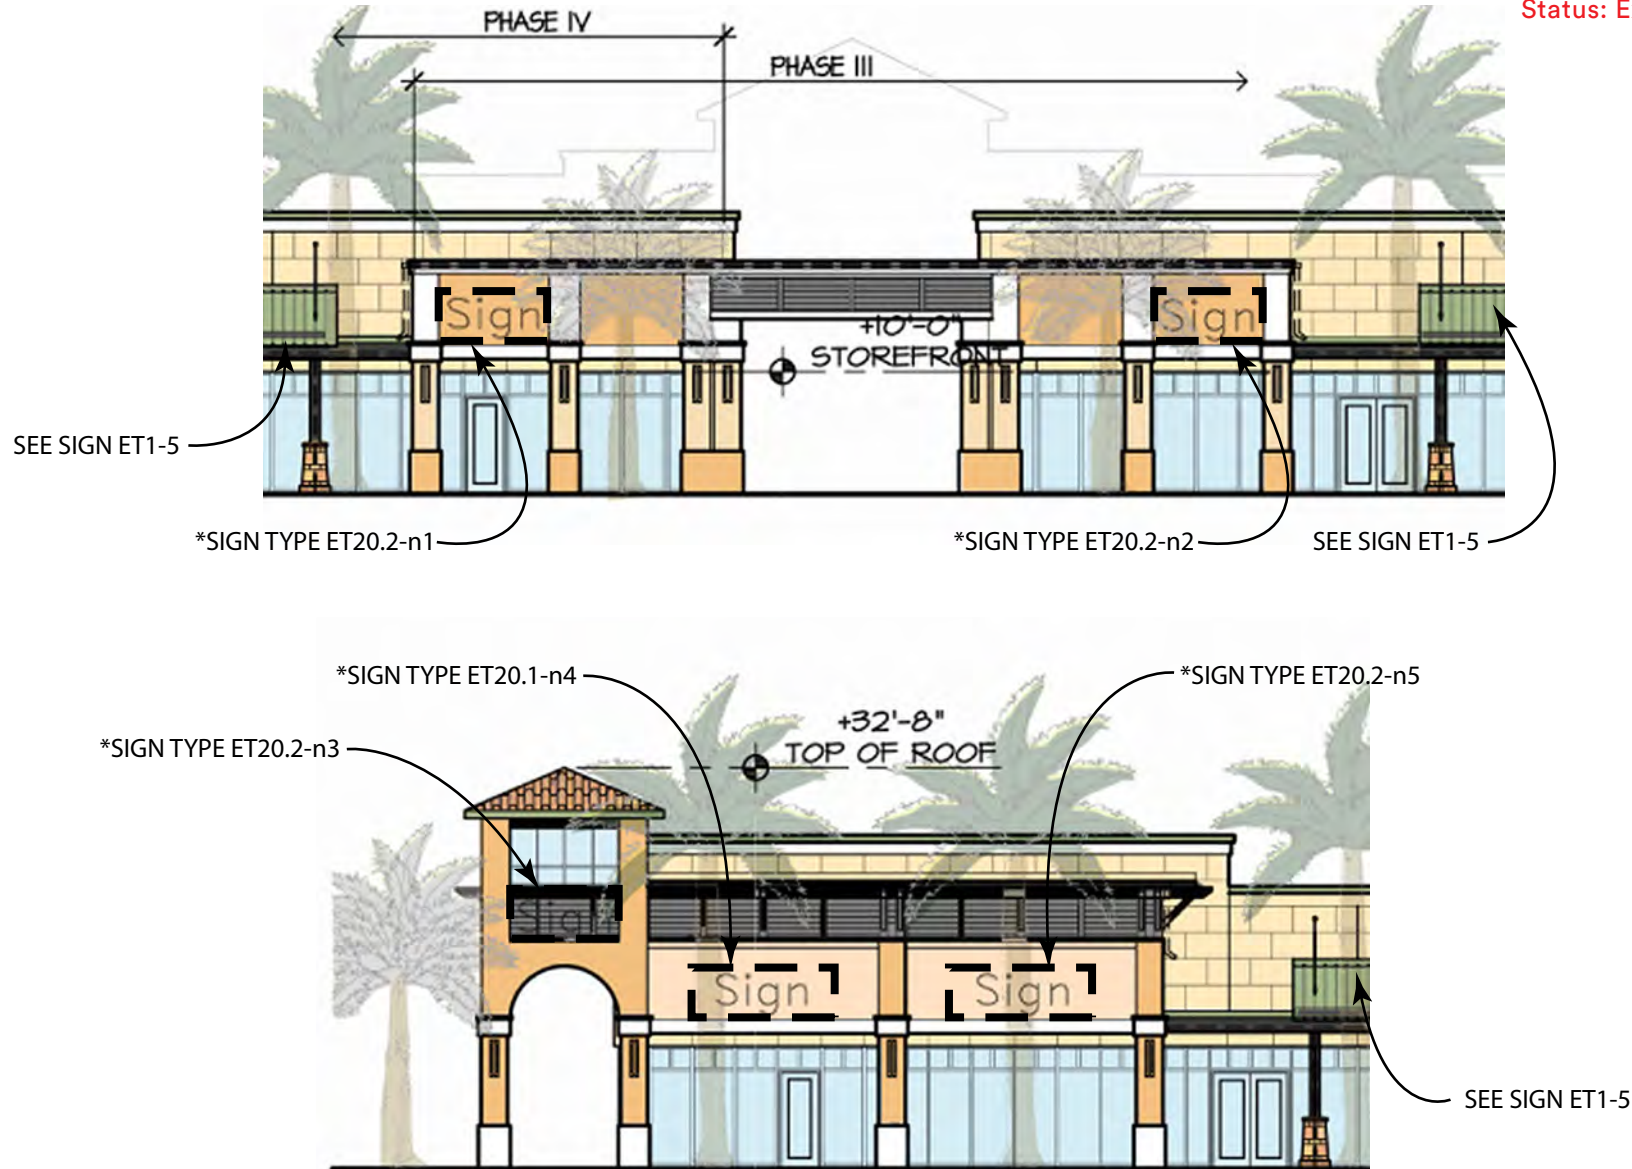

*NOTE: SIGNS SHALL BE MOUNTED IN AREA APPROVED BY LANDLORD WHICH MAY INCLUDE BUT ARE NOT LIMITED TO AREAS OUTLINED ABOVE. THE TOTAL AREA FOR EACH SIGN SHOWN SHALL NOT EXCEED 100 SF. NO EXPOSED NEON. THE NUMBER OF SIGNS PROPOSED IS AS SHOWN.

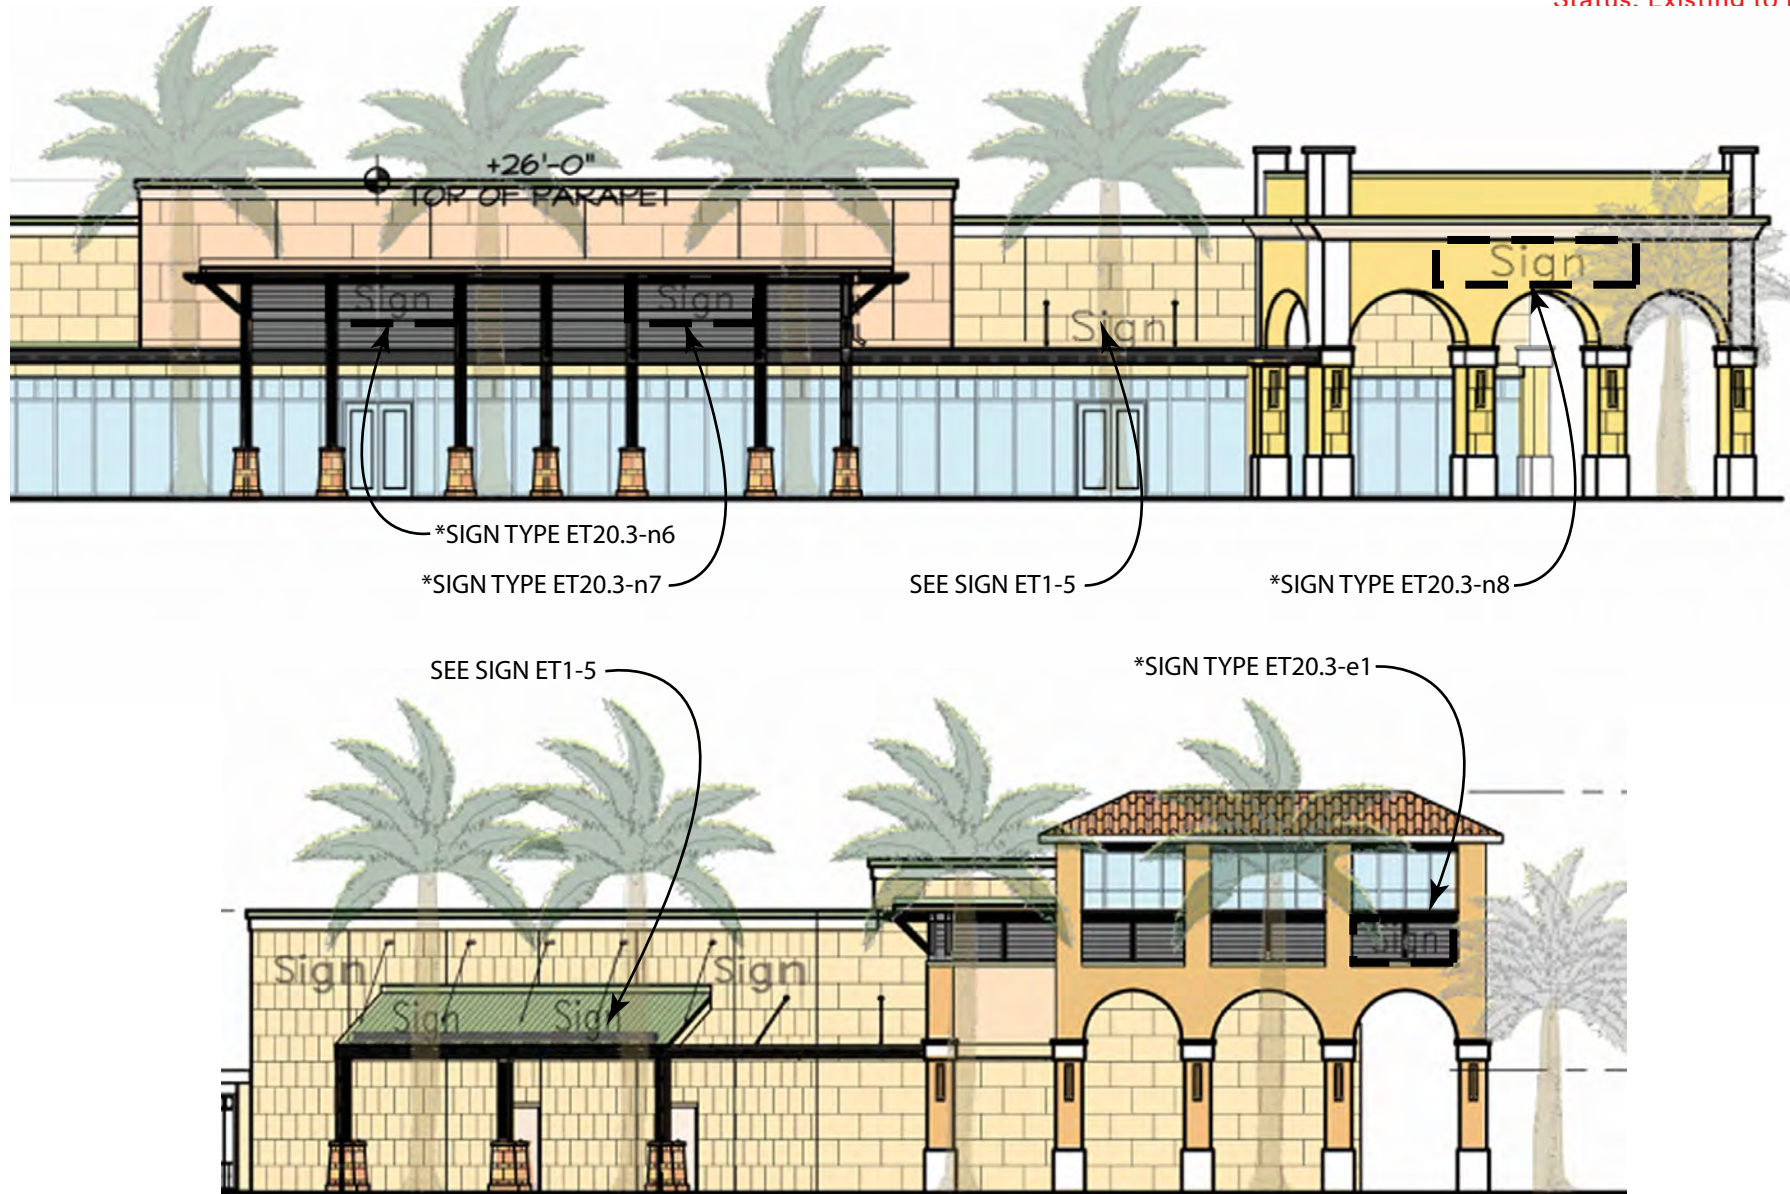

*NOTE: SIGNS SHALL BE MOUNTED IN AREA APPROVED BY LANDLORD WHICH MAY INCLUDE BUT ARE NOT LIMITED TO AREAS OUTLINED ABOVE. THE TOTAL AREA FOR EACH SIGN SHOWN SHALL NOT EXCEED 100 SF. NO EXPOSED NEON. THE NUMBER OF SIGNS PROPOSED IS AS SHOWN.

Status: Existing to Remain





*NOTE: SIGNS SHALL BE MOUNTED IN AREA APPROVED BY LANDLORD WHICH MAY INCLUDE BUT ARE NOT LIMITED TO AREAS OUTLINED ABOVE. THE TOTAL AREA FOR EACH SIGN SHOWN SHALL NOT EXCEED 100 SF. NO EXPOSED NEON. THE NUMBER OF SIGNS PROPOSED IS AS SHOWN.

Sign Type ET20

Specialty Tenant Storefront Signs

Status: Existing to Remain

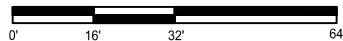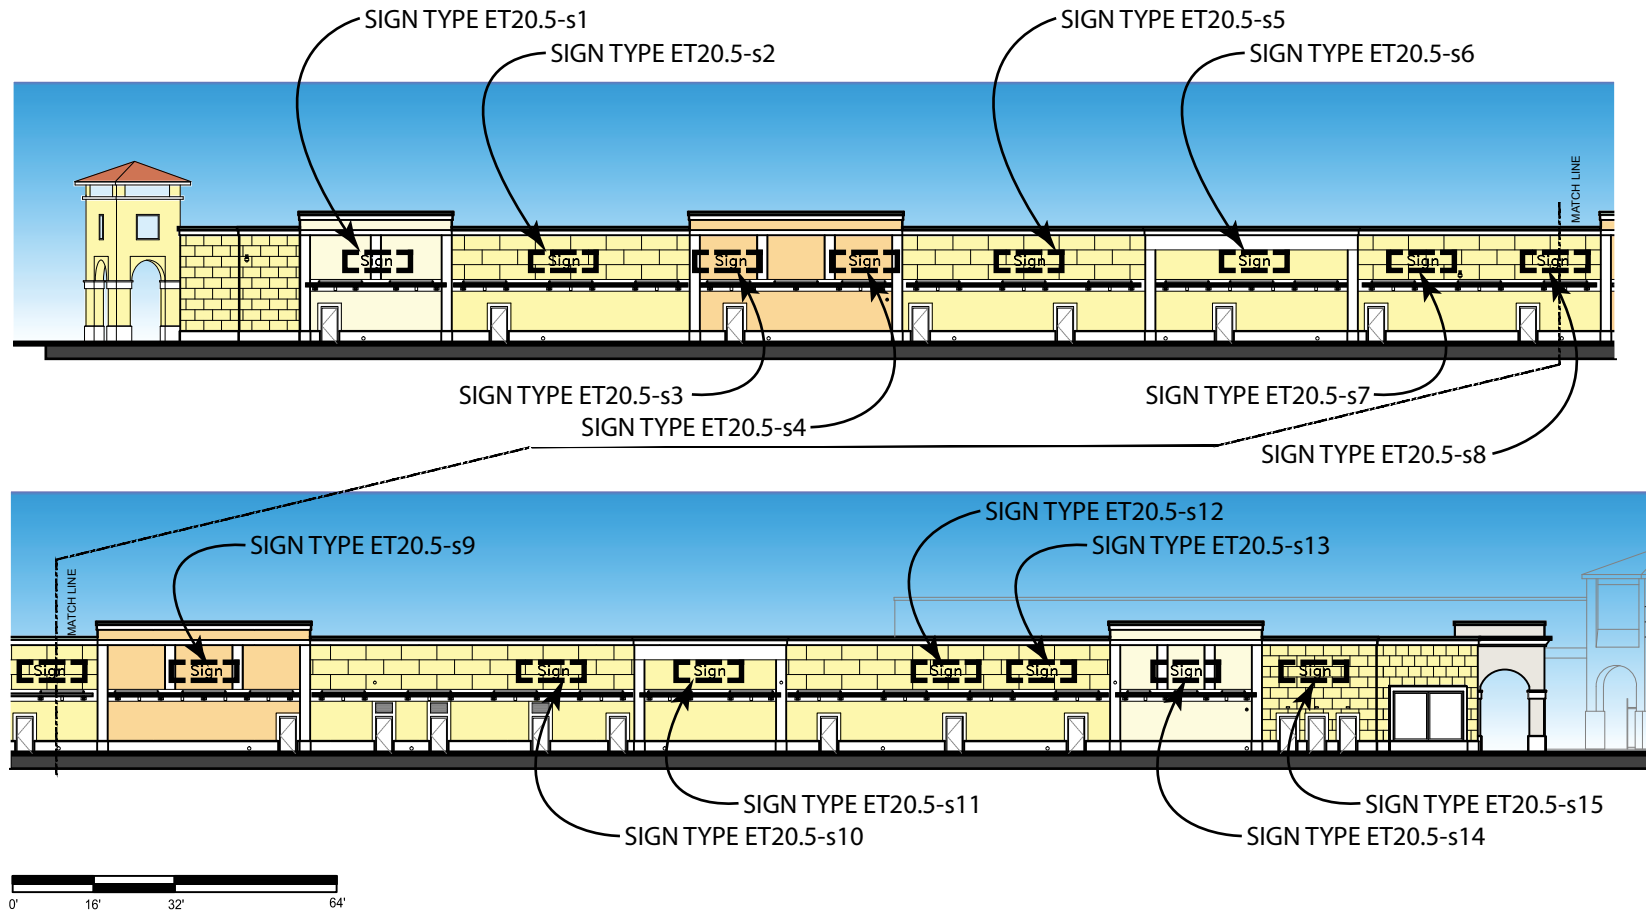


GRAPHIC SCALE

*NOTE: SIGNS SHALL BE MOUNTED IN AREA APPROVED BY LANDLORD WHICH MAY INCLUDE BUT ARE NOT LIMITED TO AREAS OUTLINED ABOVE. THE TOTAL AREA FOR EACH SIGN SHOWN SHALL NOT EXCEED 100 SF. NO EXPOSED NEON. THE NUMBER OF SIGNS PROPOSED IS AS SHOWN.

Sign Type ET21
Zinburger Restaurant


Status: Existing to Remain

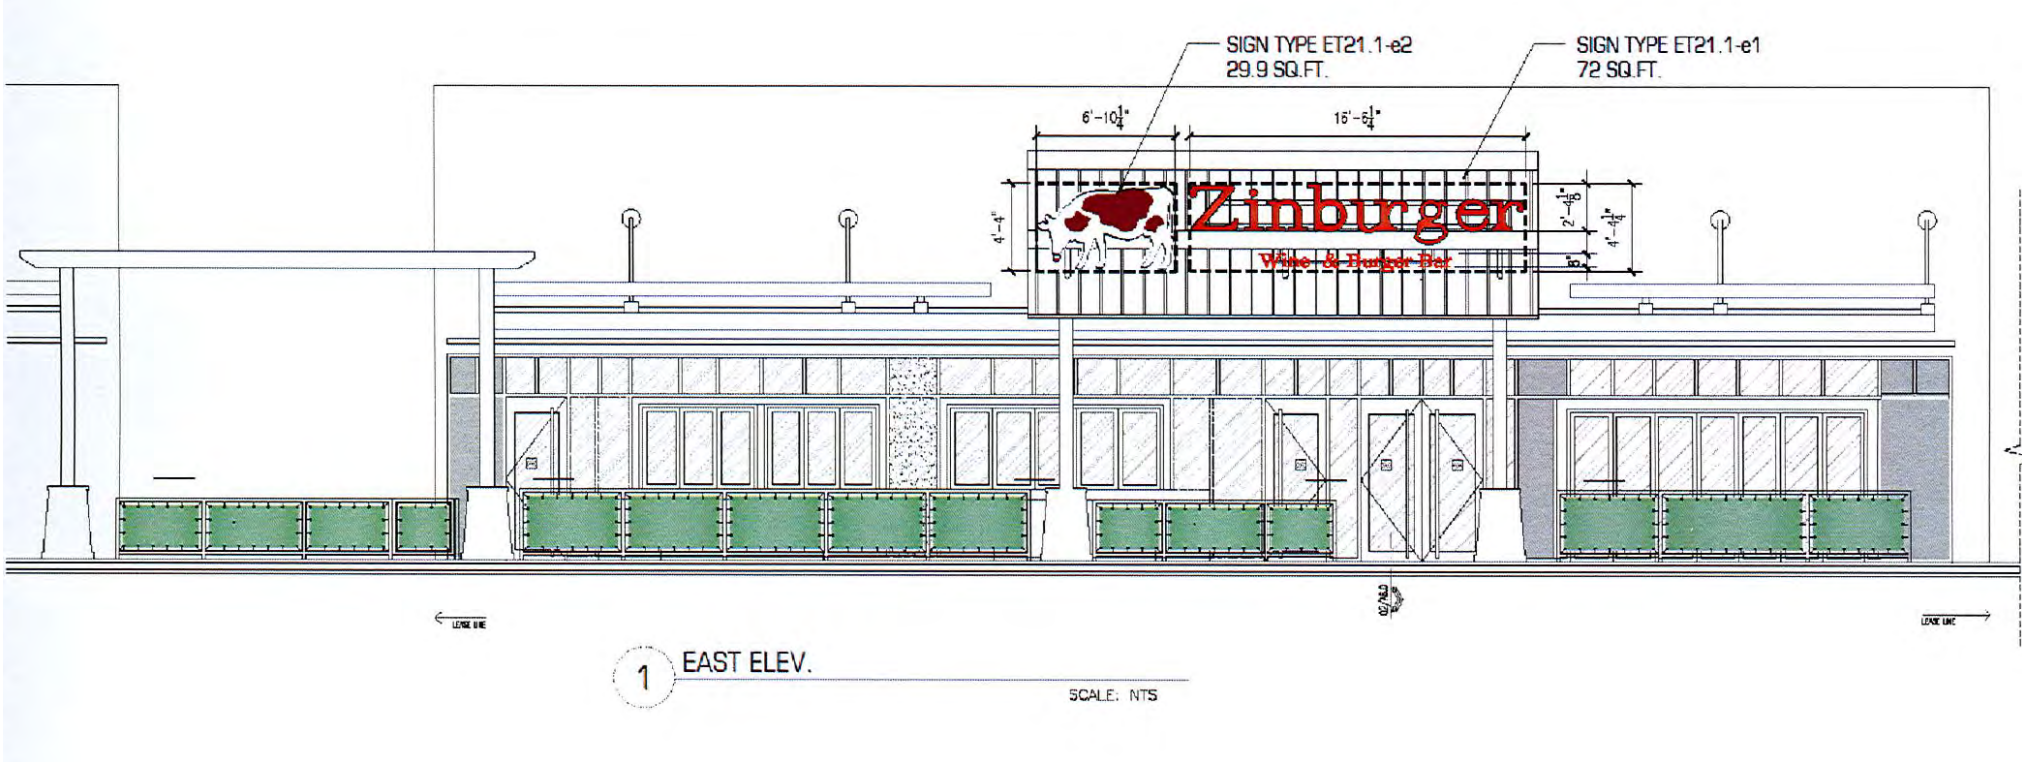


Sign Type ET22

Matchbox Signage

Status: Existing to Remain

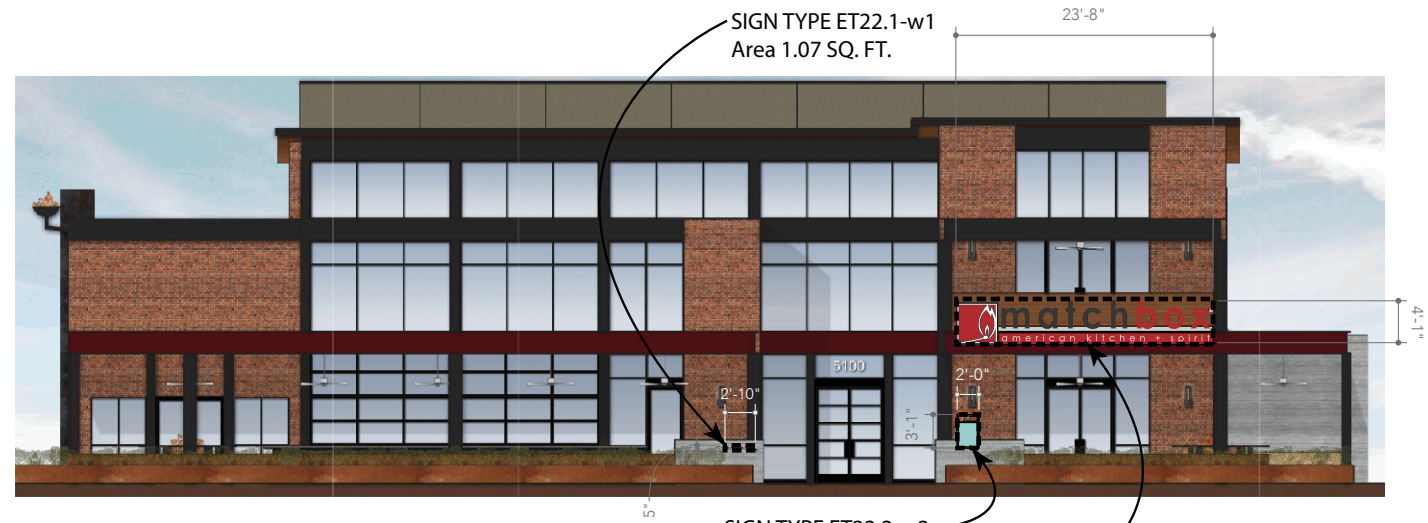

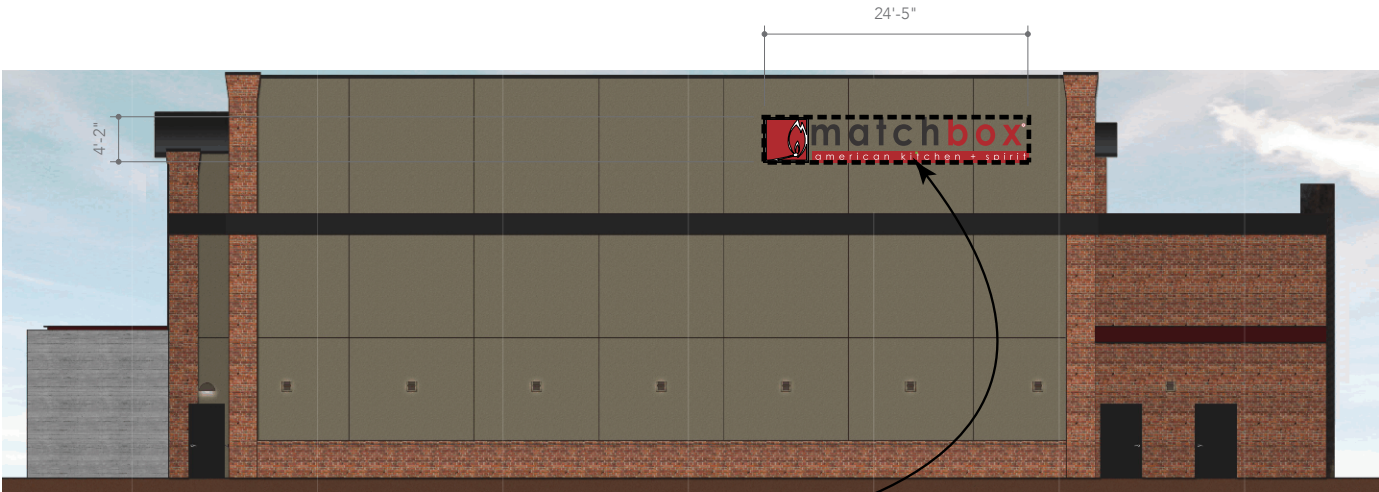


East Elevation

SIGN TYPE ET22.6-e1
Area 102 SQ. FT.




North Elevation

SIGN TYPE ET22.8-n2
Area 96.35 SQ. FT.

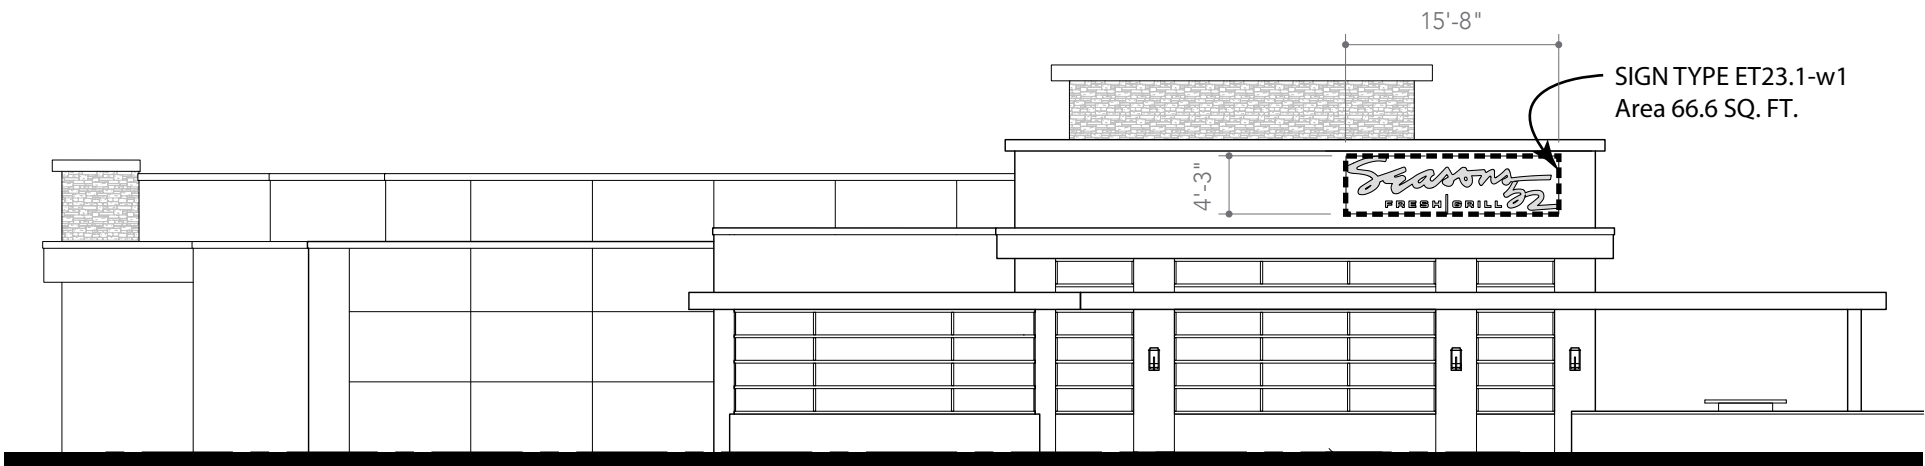

West Elevation

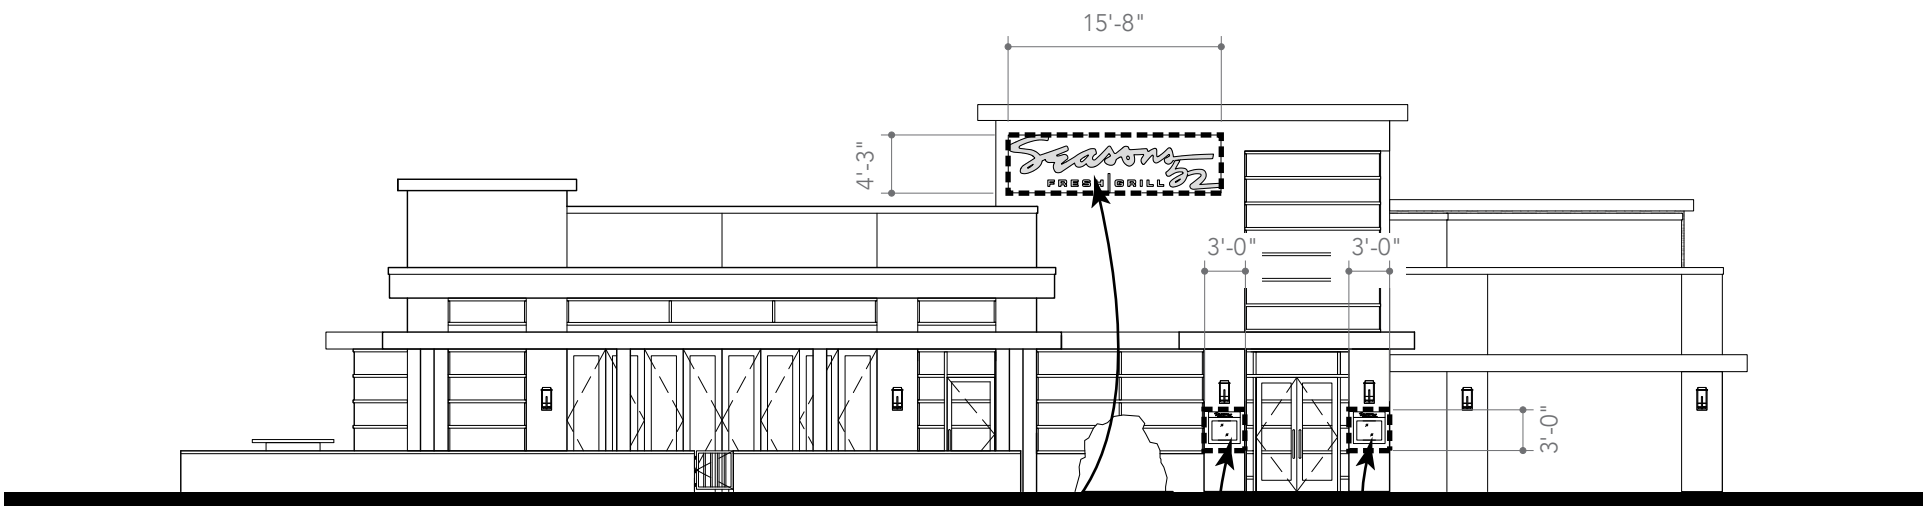


South Elevation

SIGN TYPE ET23.2-s1
Area 66.6 SQ. FT.


SIGN TYPE ET23.2-s2
Area 9 SQ. FT.

SIGN TYPE ET23.2-s3
Area 9 SQ. FT.

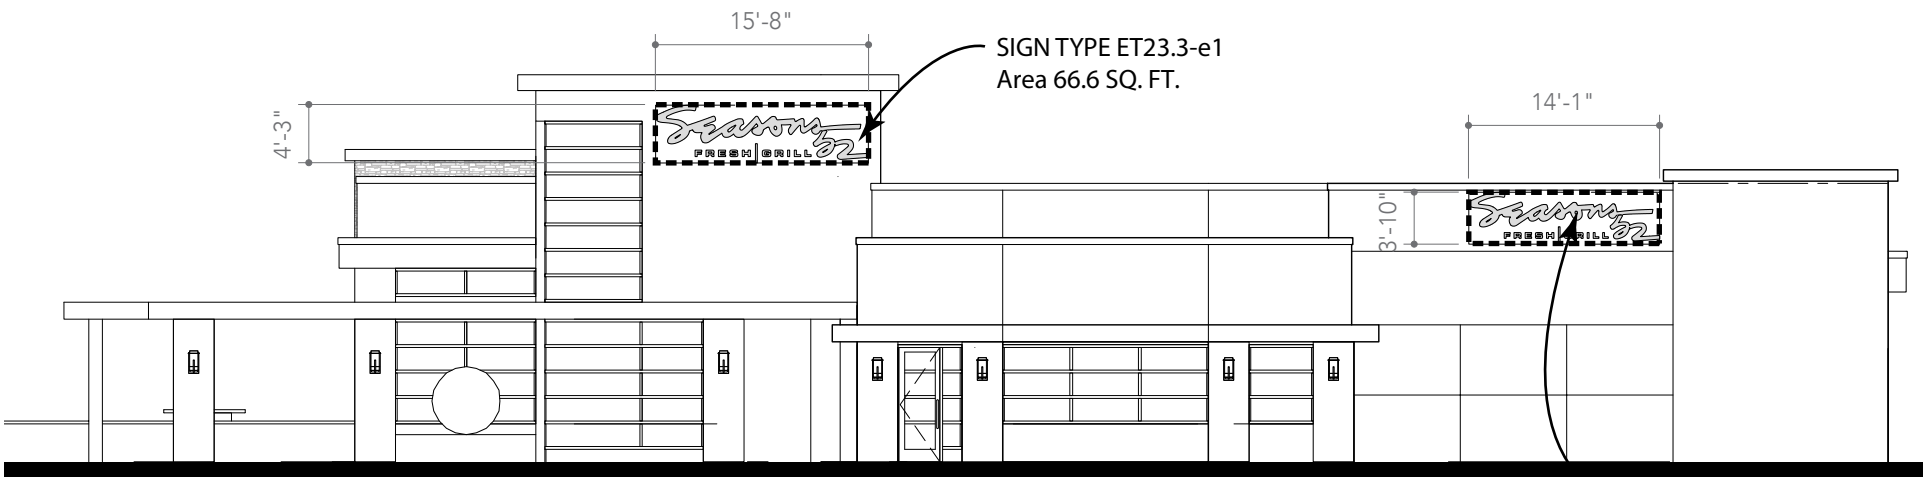

East Elevation

SIGN TYPE ET23.4-e2
Area 55 SQ. FT.

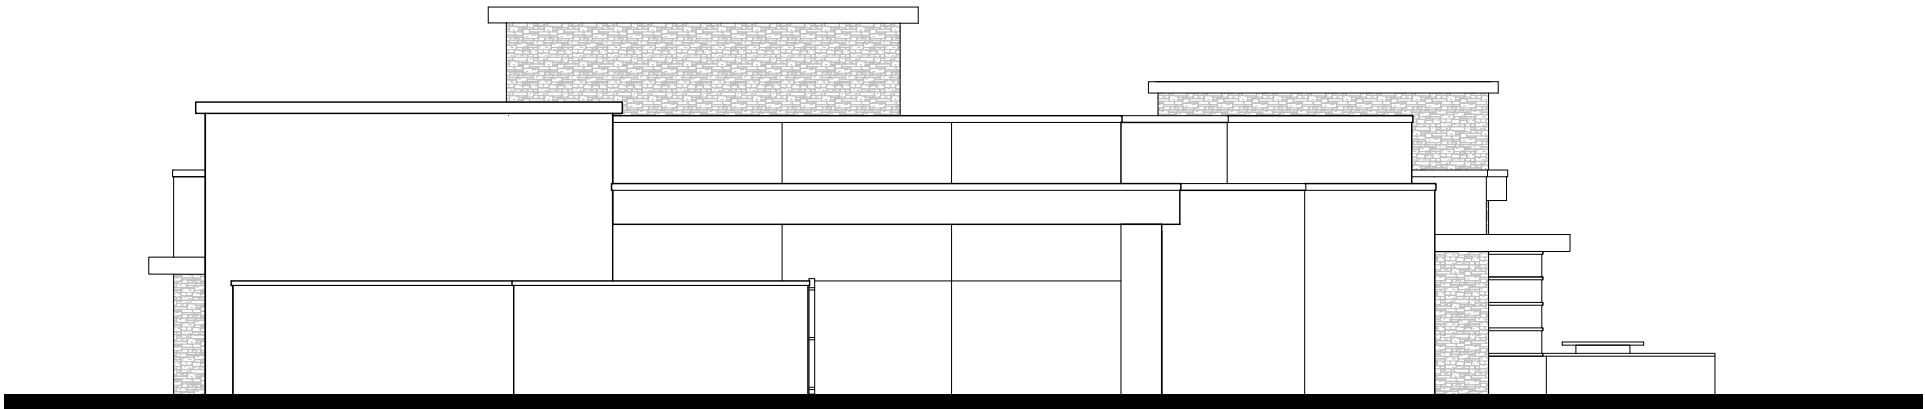

North Elevation