
EXHIBIT A-2
EASEMENT EXHIBIT

GRAPHIC SCALE IN FEET
0 50 100 200

NORTH

LEGEND	
	PROJECT LOCATION
	10-FT UTILITY EASEMENT DEDICATED BY BEN ASH PLAT PB 124-15 TO BE VACATED

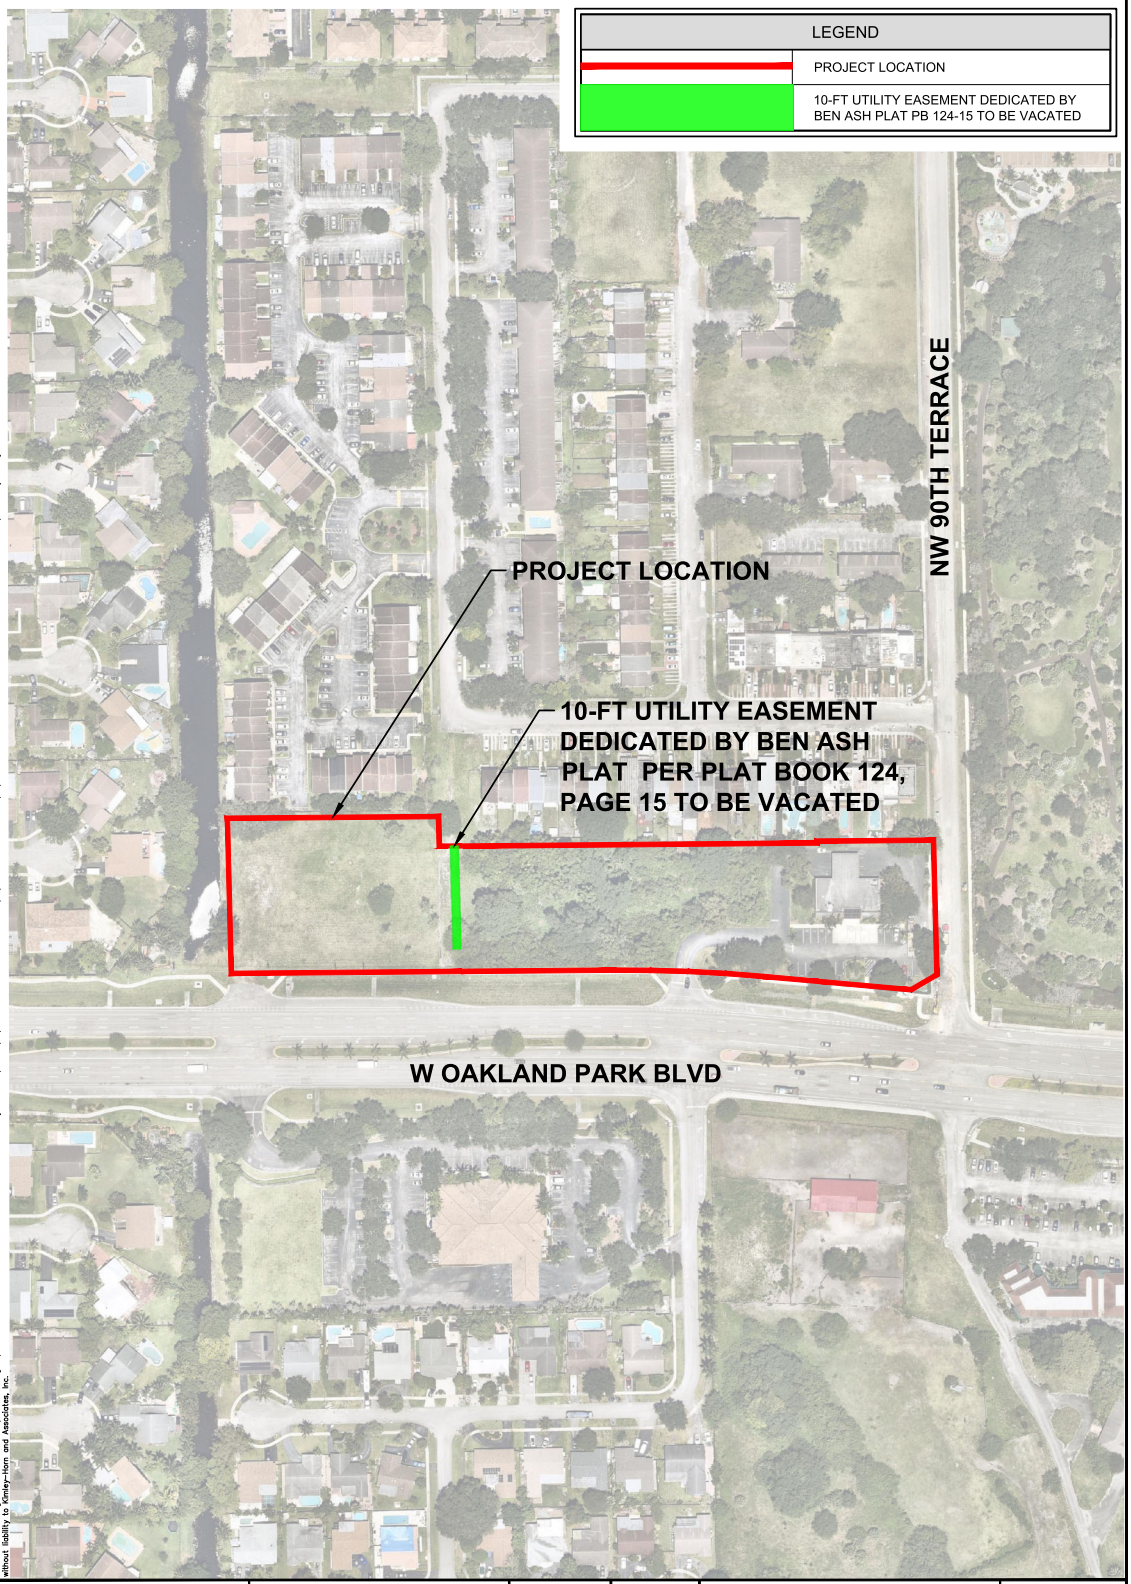

This document, together with the concepts and designs presented herein, as an instrument of service, is intended only for the specific purpose and client for which it was prepared. Reuse of and improper reliance on this document without written authorization and adaptation by Kimley-Horn and Associates, Inc. shall be without liability to Kimley-Horn and Associates, Inc.

PREPARED BY:	PROJECT NAME:	DESIGNED BY	DATE		SHEET NUMBER
Kimley»Horn	BROWARD HEALTH SUNRISE FREESTANDING EMERGENCY DEPARTMENT	DM	OCTOBER 2023	EASEMENT EXHIBIT	A-2
		DRAWN BY DM			
		CHECKED BY CF			