


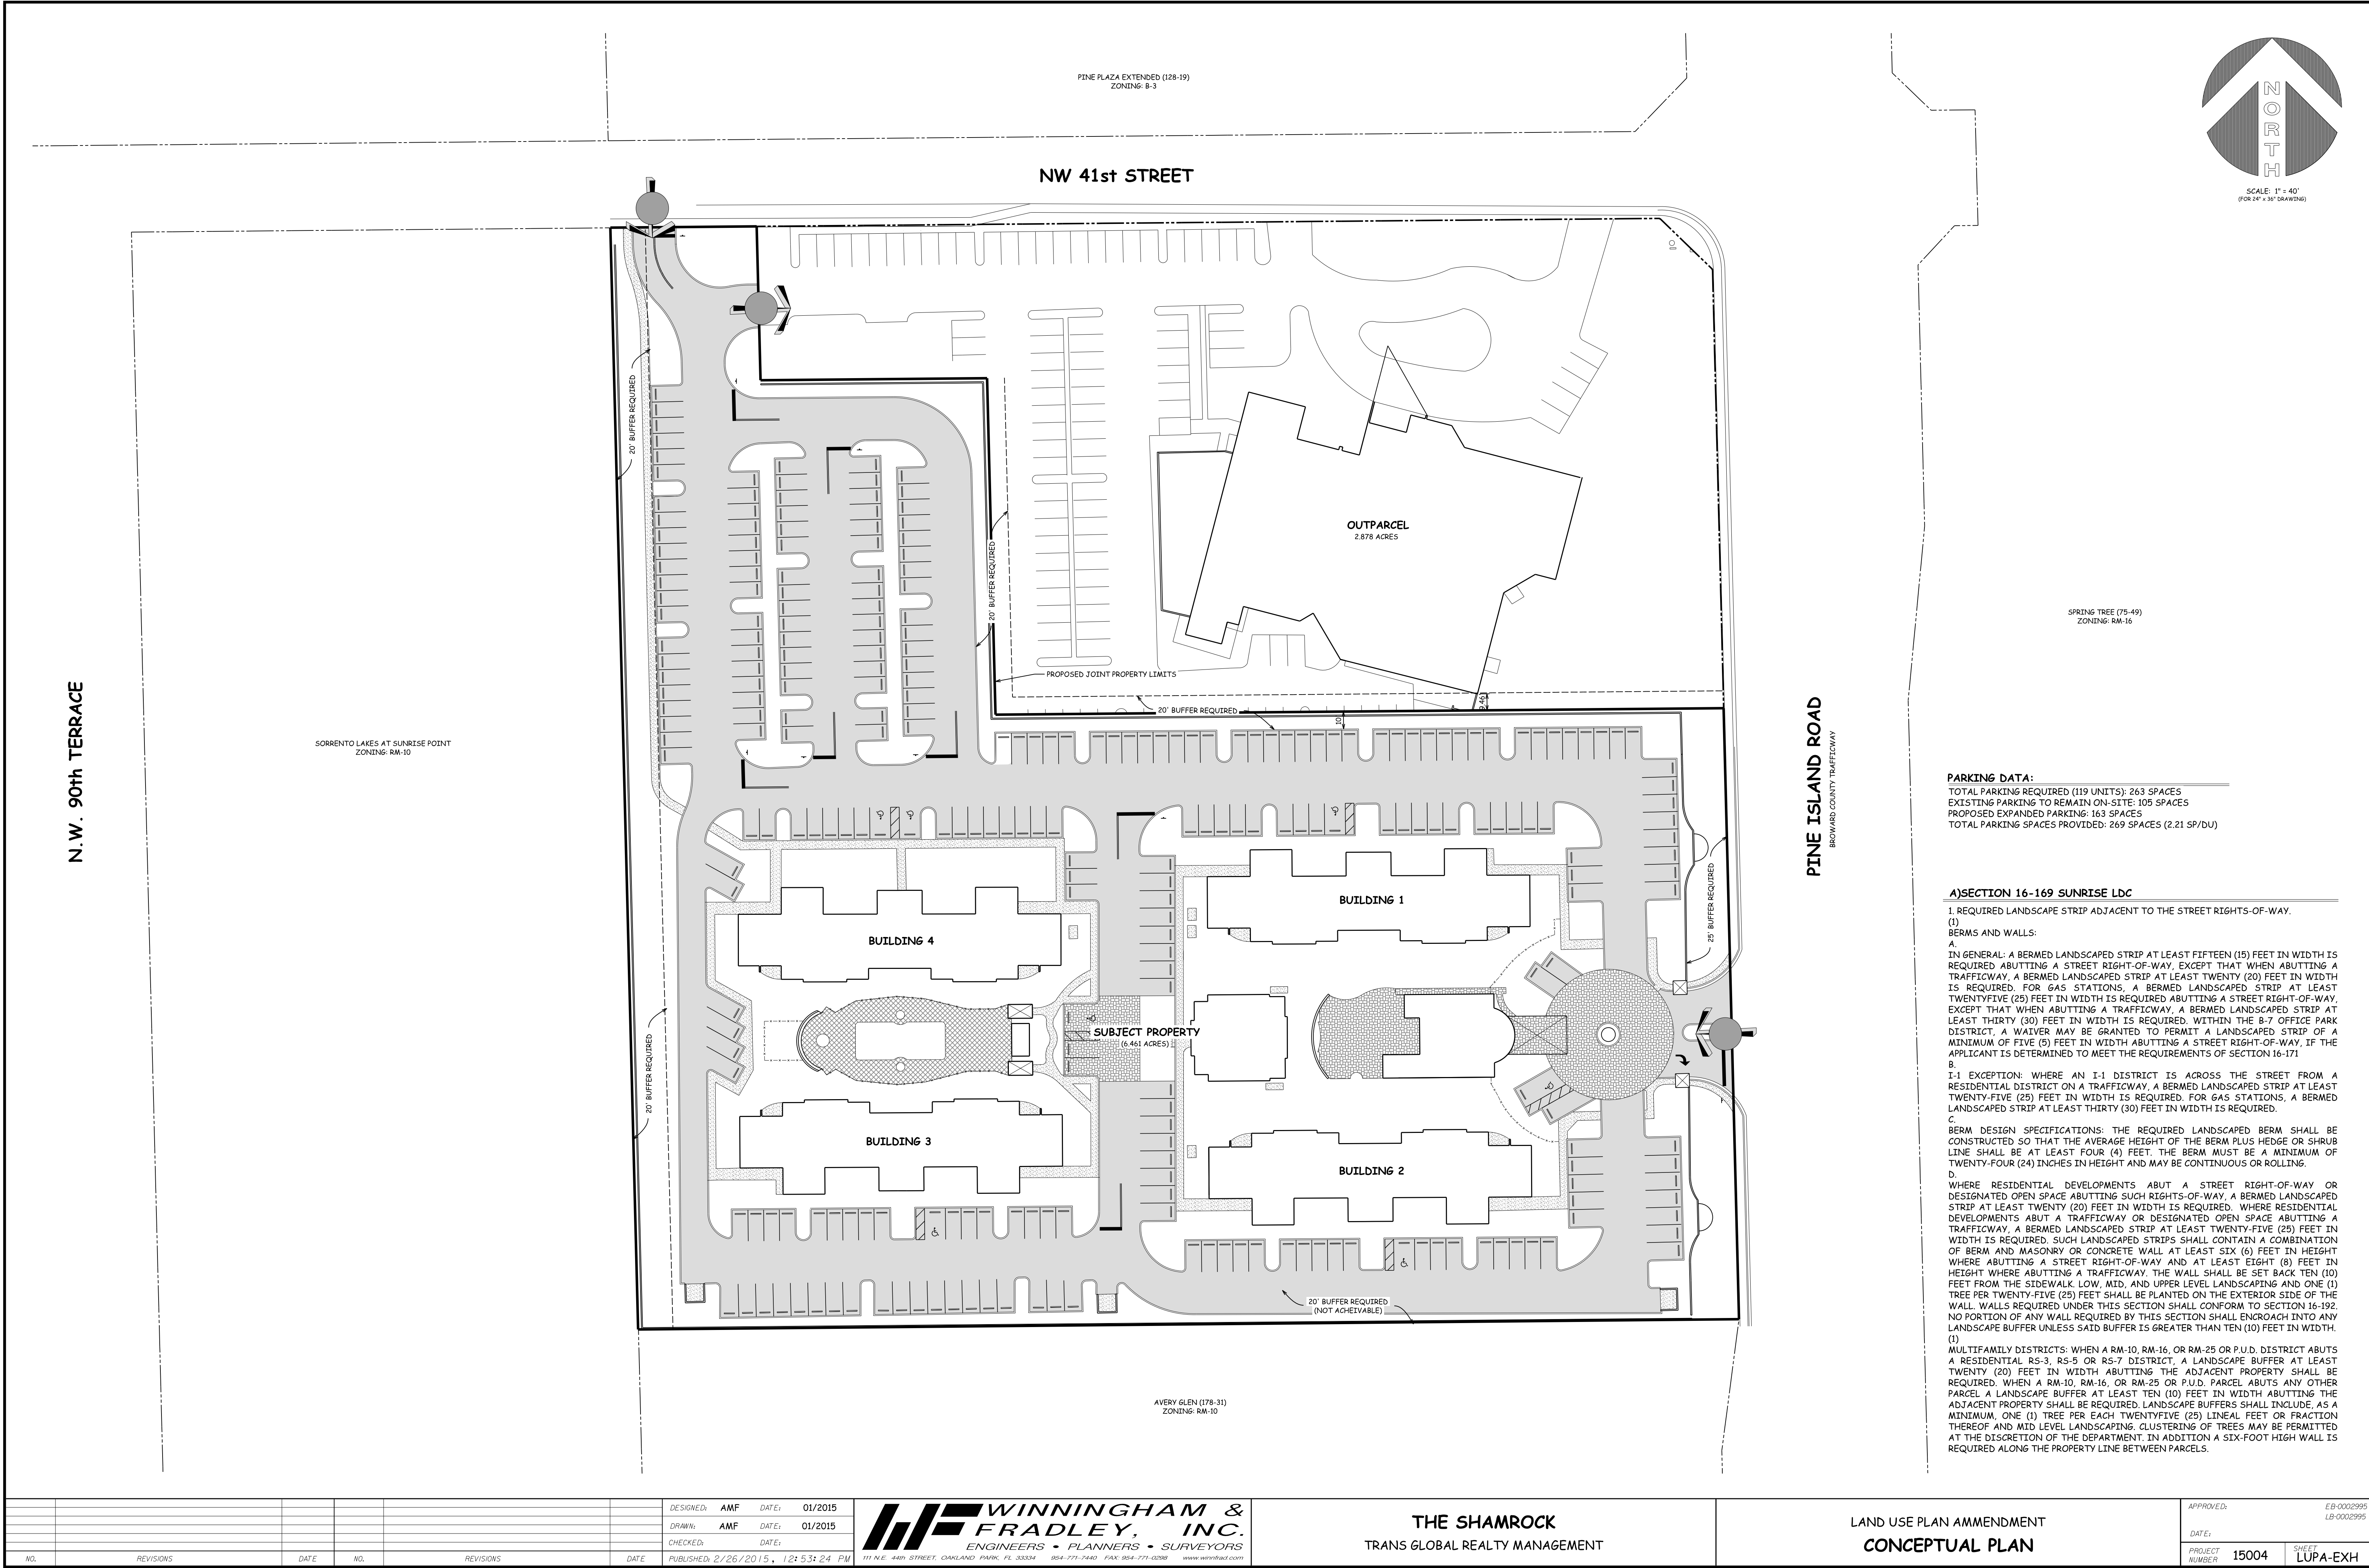

						DESIGNED: AMF	DATE: 01/2015	 WINNINGHAM & FRADLEY, INC. ENGINEERS • PLANNERS • SURVEYORS 111 N.E. 44th STREET, CHALKLAND PARK, FL 33534 954-771-7440 FAX 954-771-0598 www.winftrad.com	THE SHAMROCK TRANS GLOBAL REALTY MANAGEMENT	LAND USE PLAN AMMENDMENT CONCEPTUAL PLAN	APPROVED: EB-0002995 LB-0002995				
						DRAWN: AMF	DATE: 01/2015				DATE:				
						CHECKED: DATE:									
NO.	REVISIONS			DATE	NO.	REVISIONS			DATE	PUBLISHED: 2/26/2015, 12:53:24 PM		PROJECT NUMBER	15004	SHEET	LUPA-EXH